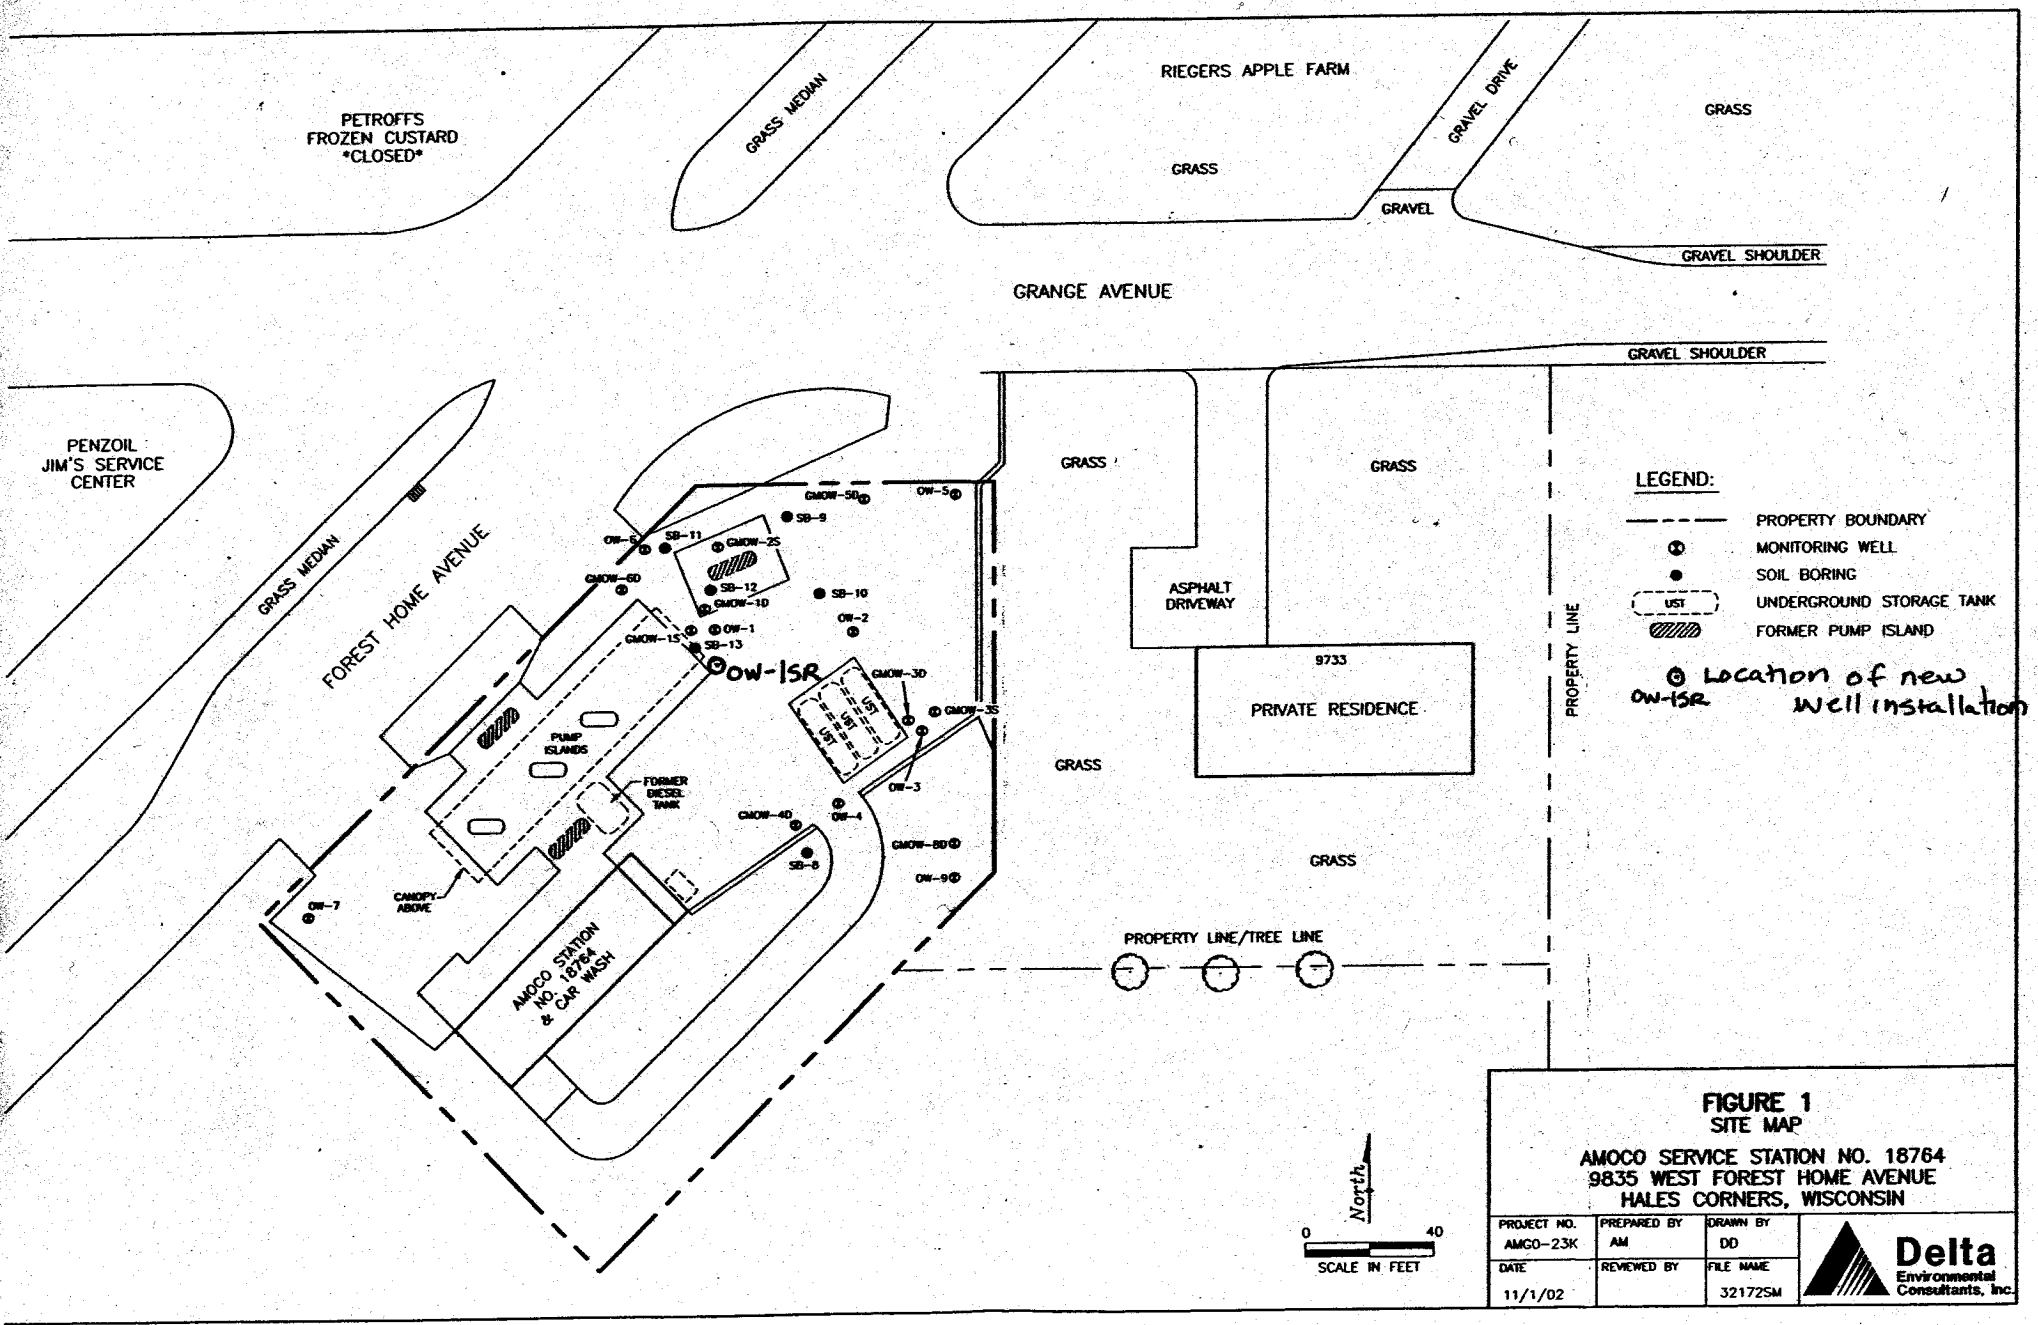

FIGURE 1
SITE MAP

AMOCO SERVICE STATION NO. 18764
9835 WEST FOREST HOME AVENUE
HALES CORNERS, WISCONSIN

PROJECT NO.	PREPARED BY	DRAWN BY
AMGO-23K	AM	DD
DATE	REVIEWED BY	FILE NAME
11/1/02		32172SM

Delta Environmental Consultants, Inc.