NOTES

P.I.D.: PHOTOIONIZATION DETECTOR, I.U.
I.U.: INSTRUMENT UNITS
GRO: GASOLINE RANGE ORGANICS, mg/kg
DRO: DIESEL RANGE ORGANICS, mg/kg
Pb: TOTAL LEAD, mg/kg
VOCs: VOLATILE ORGANIC COMPOUNDS, ug/kg
B: BENZENE, ug/kg
T: TOLUENE, ug/kg
E: ETHYLBENZENE, ug/kg
X: TOTAL XYLENES, ug/kg
TMBs: TOTAL TRIMETHYLBENZENES, ug/kg
MTBE: METHYL TERT-BUTYL ETHER, ug/kg
N: NAPHTHALENE, ug/kg
1-mN: 1-METHYLNAPHTHALENE, ug/kg
2-mN: 2-METHYLNAPHTHALENE, ug/kg
PHEN: PHENANTHRENE, ug/kg
mg/kg: MILLIGRAMS PER KILOGRAM
ug/kg: MICROGRAMS PER KILOGRAM
< : LESS THAN
--: NOT ANALYZED
ND: NOT DETECTED ABOVE LABORATORY METHOD DETECTION LIMITS

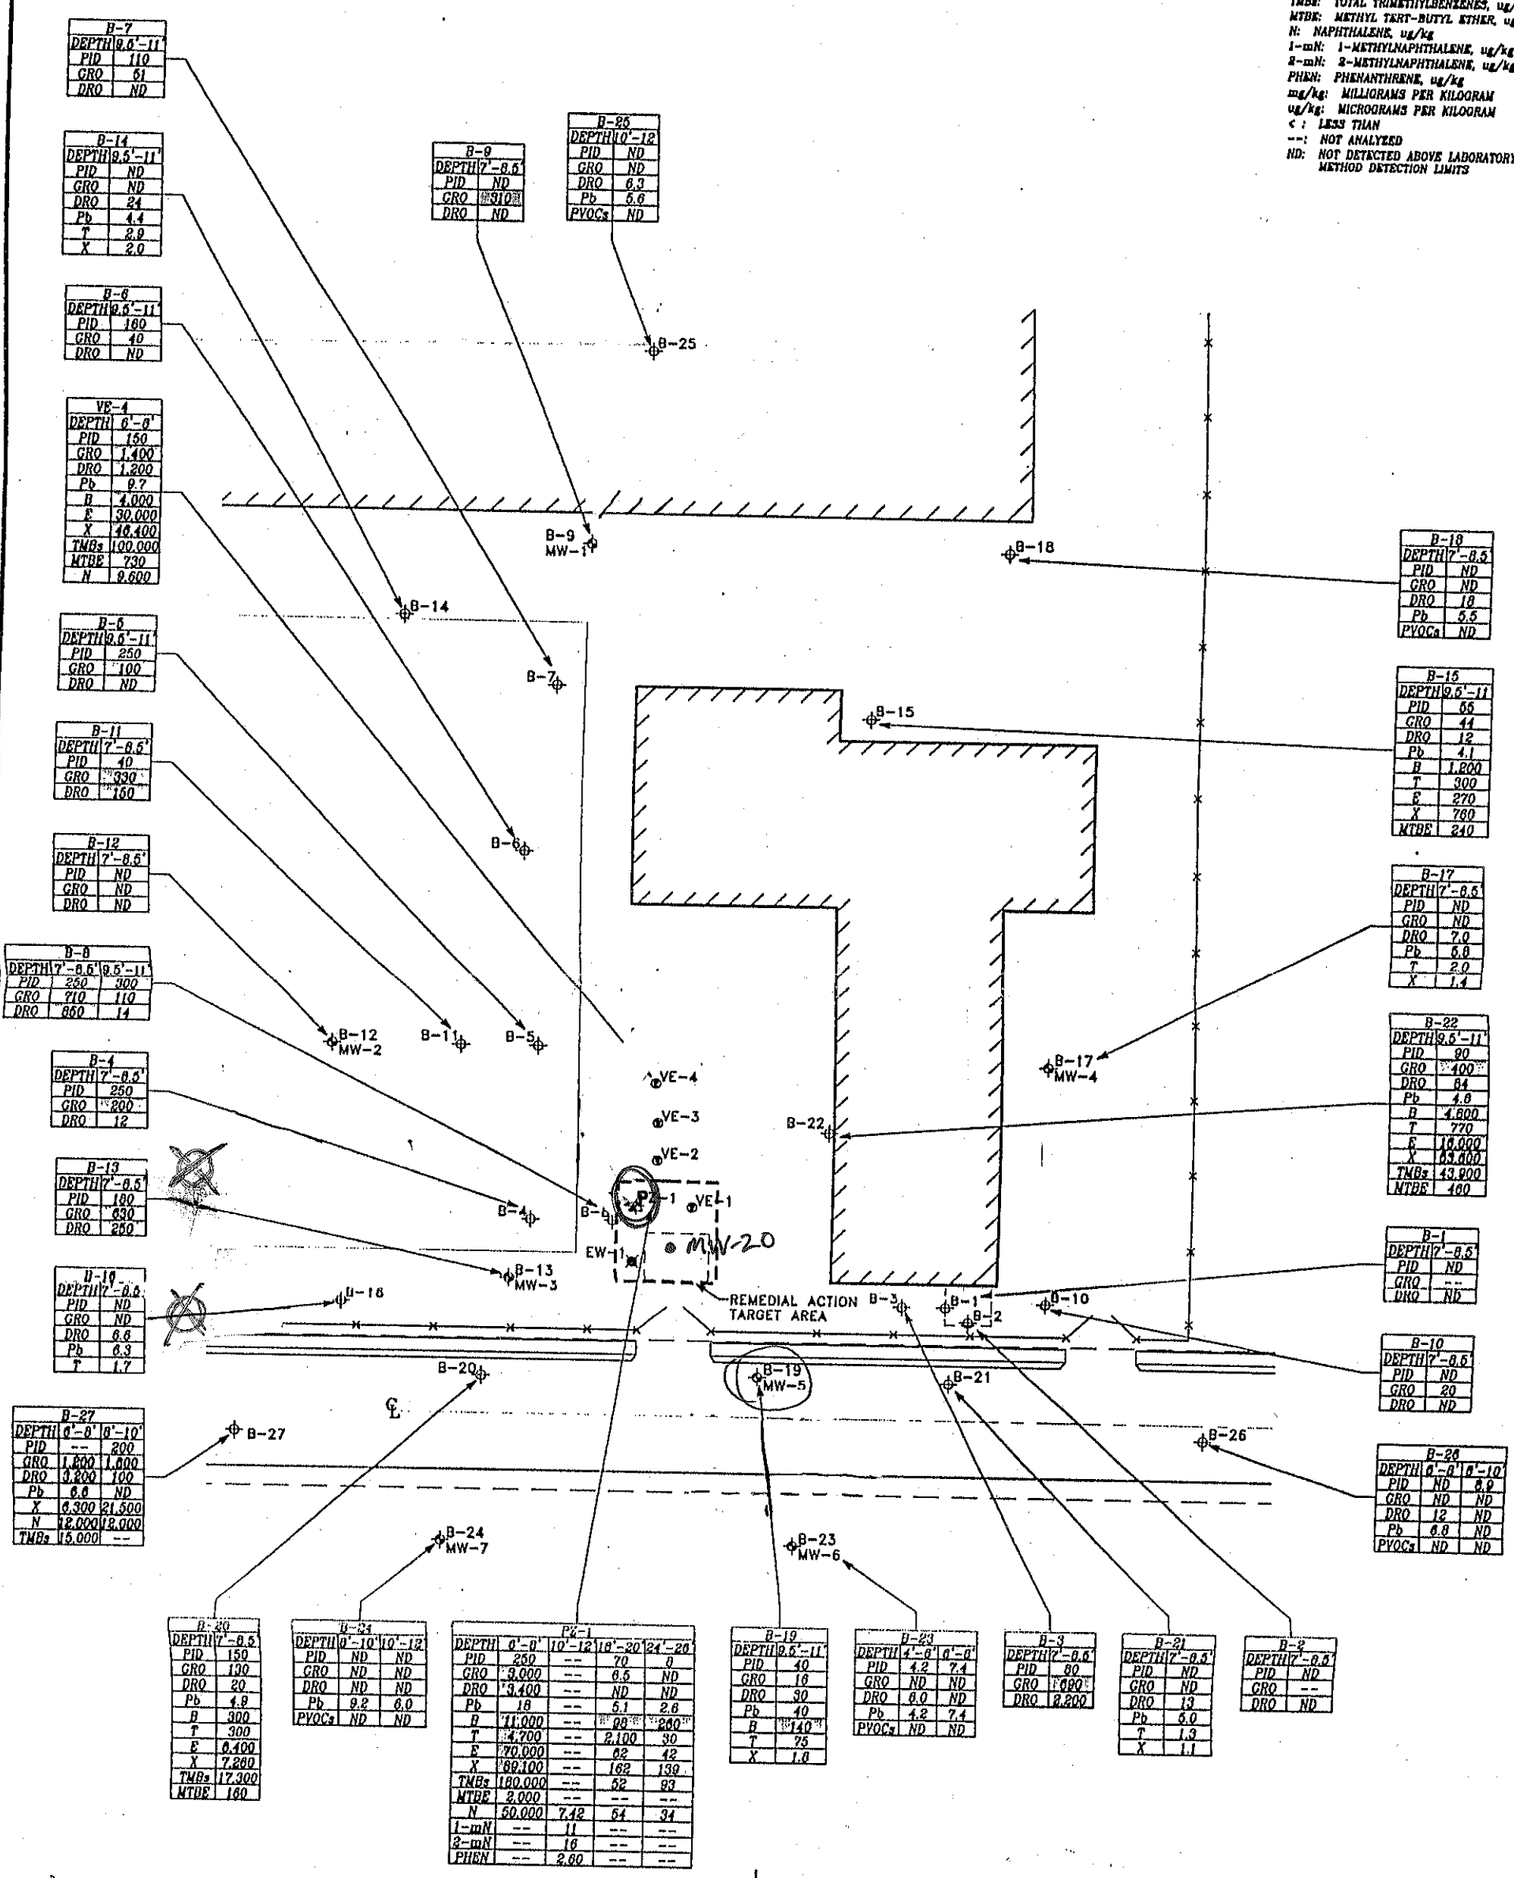

⊗ = News wells to be installed; MW-5 & PZ-1 to be replaced

N

LEGEND

- SOIL BORING LOCATION
- MONITORING WELL LOCATION
- PIEZOMETER LOCATION
- VAPOR EXTRACTION/AIR SPARGING WELL LOCATION
- 4" EXTRACTION WELL LOCATION
- CONCENTRATION GREATER THAN NR 720 GENERIC RESIDUAL CONTAMINANT LEVEL (GRCL)

SOURCE: *Site Investigation & Remedial Action Plan*
Giles Engineering Associates, Inc.
September 26, 1997

© 1999 Key Engineering Group Ltd.

0 30 60
SCALE: 1"=60'

DRN. BY:	S.L.G.	DATE:	04/30/99
DSN. BY:	Z.B.	FILE NO.:	0901007
CHK. BY:	Z.B.	DWG. NO.:	09010073
REV. BY:	G.L.J.	SHEET NO.:	3

KEY ENGINEERING GROUP LTD.

FIGURE 3
SUMMARY OF SOIL SAMPLE ANALYTICAL RESULTS AND REMEDIAL ACTION TARGET AREA

REMEDIAL ACTION PLAN
AUGUST SCHMIDT COMPANY
11020 WEST MITCHELL STREET
WEST ALLIS, WISCONSIN