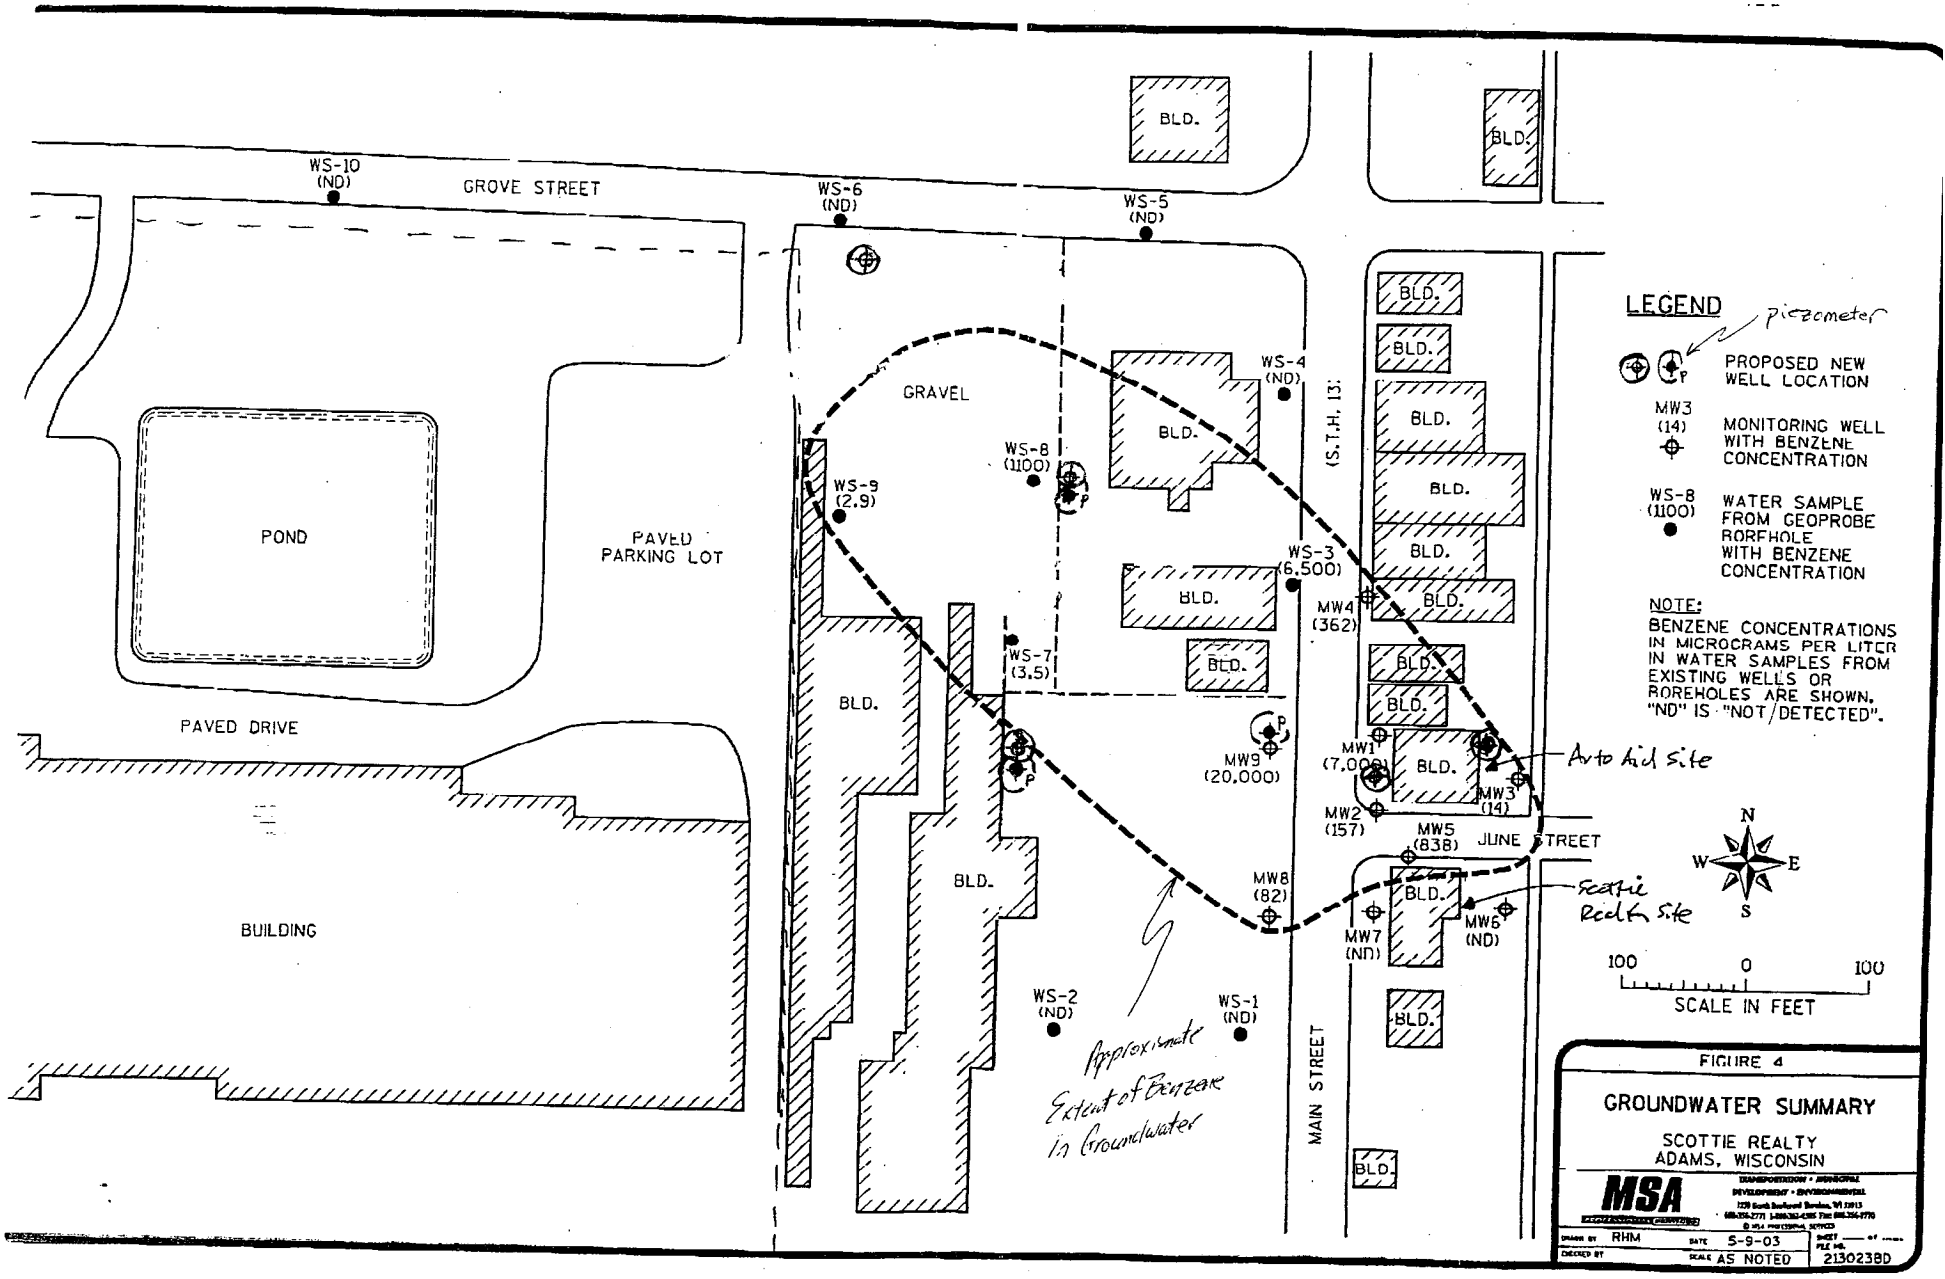
GROVE STREET
WS-10 (ND)
WS-6 (ND)
WS-5 (ND)
WS-4 (ND)
WS-3 (6,500)
WS-8 (1100)
WS-9 (2.9)
WS-7 (3.5)
WS-2 (ND)
WS-1 (ND)
POND
PAVED PARKING LOT
PAVED DRIVE
BUILDING
GRAVEL
BLD.
(S.T.H. 13)
MAIN STREET
JUNE STREET
MW1 (7,000)
MW2 (157)
MW3 (14)
MW4 (362)
MW5 (838)
MW6 (ND)
MW7 (ND)
MW8 (82)
MW9 (20,000)
Auto Aid Site
Scottie Realty Site
Approximate Extent of Benzene in Groundwater
LEGEND
piezometer
PROPOSED NEW WELL LOCATION
MW3 (14) MONITORING WELL WITH BENZENE CONCENTRATION
WS-8 (1100) WATER SAMPLE FROM GEOPROBE BOREHOLE WITH BENZENE CONCENTRATION
NOTE:
BENZENE CONCENTRATIONS IN MICROGRAMS PER LITER IN WATER SAMPLES FROM EXISTING WELLS OR BOREHOLES ARE SHOWN. "ND" IS "NOT DETECTED".
N
W
E
S
100 0 100
SCALE IN FEET
FIGURE 4
GROUNDWATER SUMMARY
SCOTTIE REALTY
ADAMS, WISCONSIN
MSA
DRAWN BY RHM
DATE 5-9-03
SCALE AS NOTED
FILE NO. 2130238D

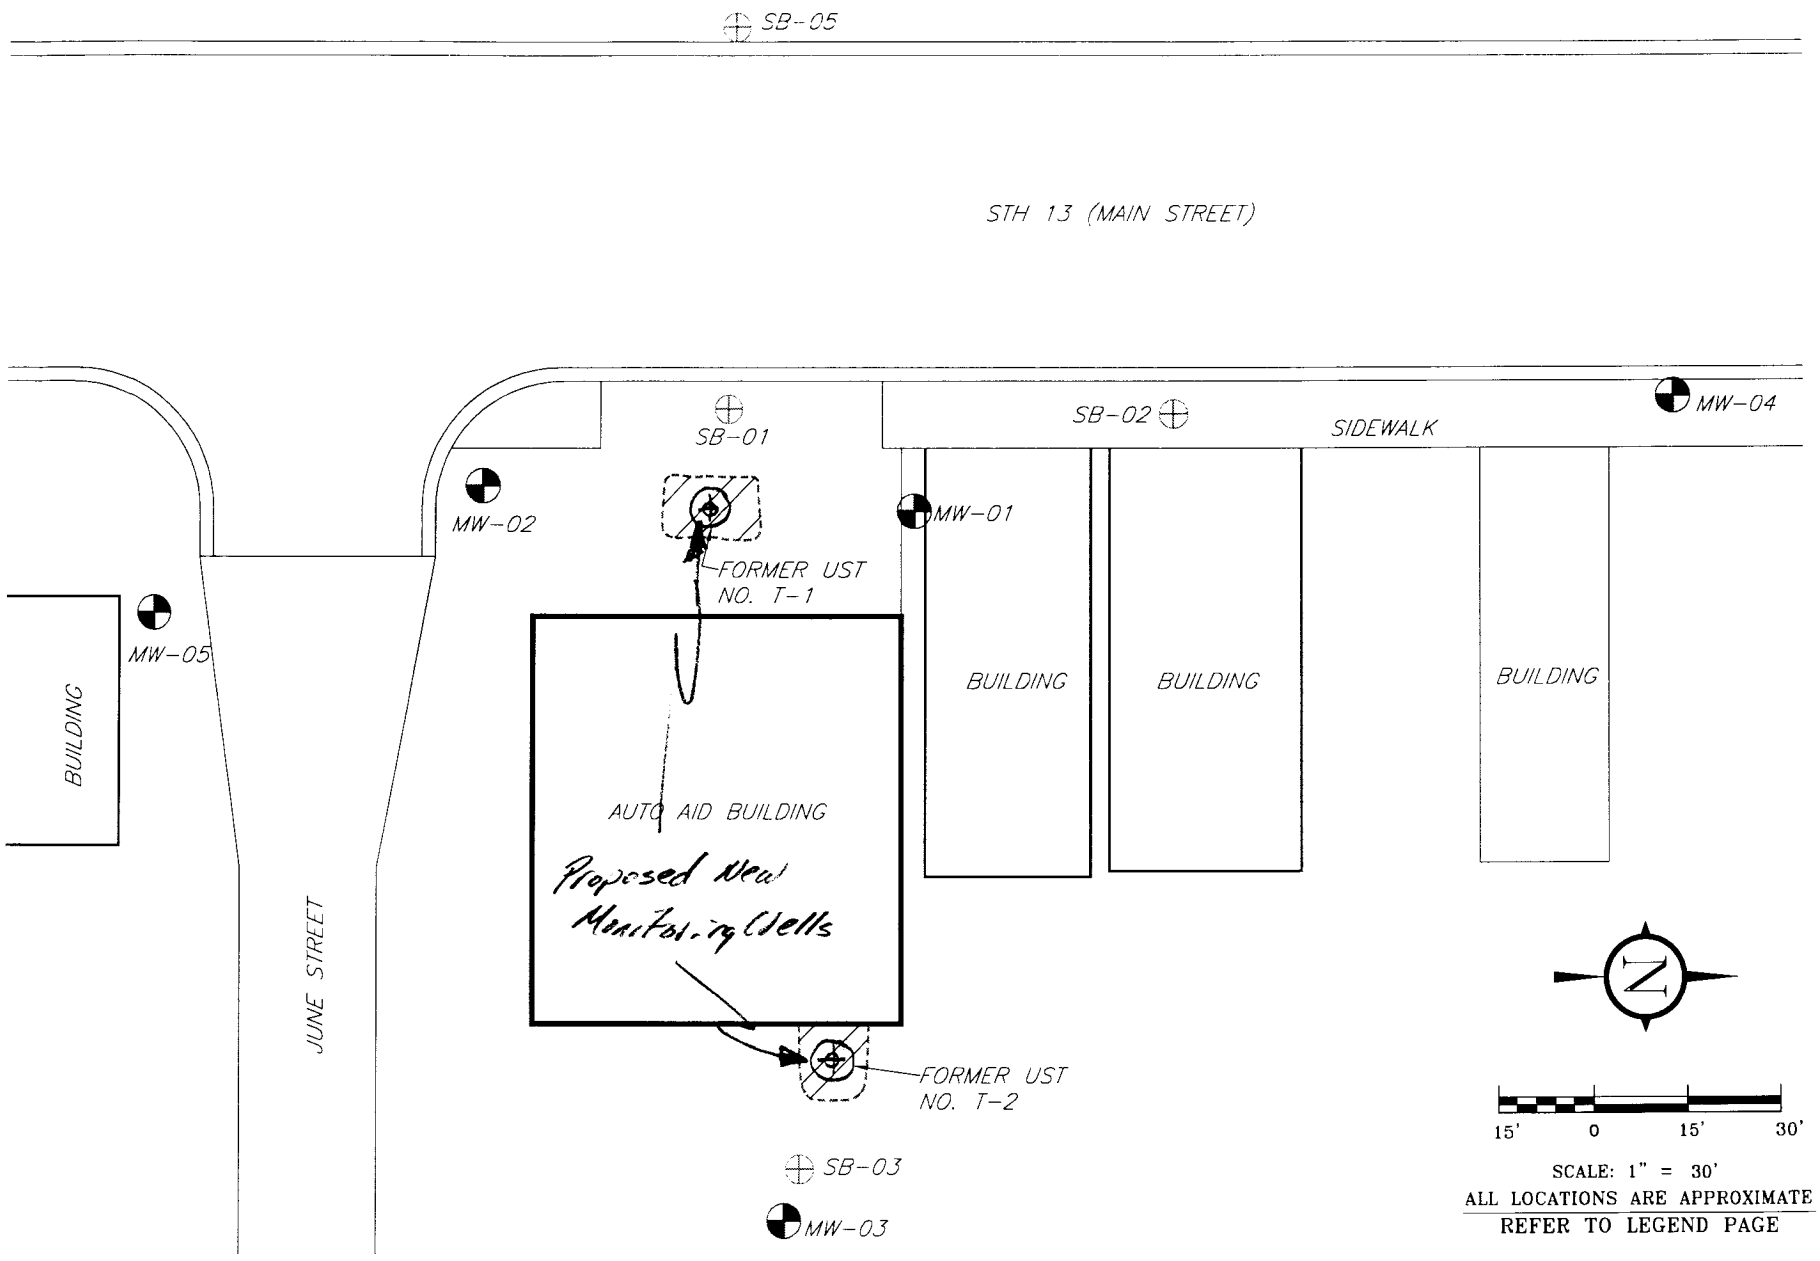

FIGURE 1: SITE PLAN

MES

MIDWEST ENGINEERING SERVICES
104 W. JACKSON ST., RIPON, WI
TEL: (920) 745-2200
FAX: (920) 745-2222

12-21034	
DRAWN BY: KP	REVIEWED BY:
DATE: 3/5/03	APPROVED BY:
ID#: PLOT	

FORMER AUTO AID
ADAMS, WISCONSIN
STATUS UPDATE