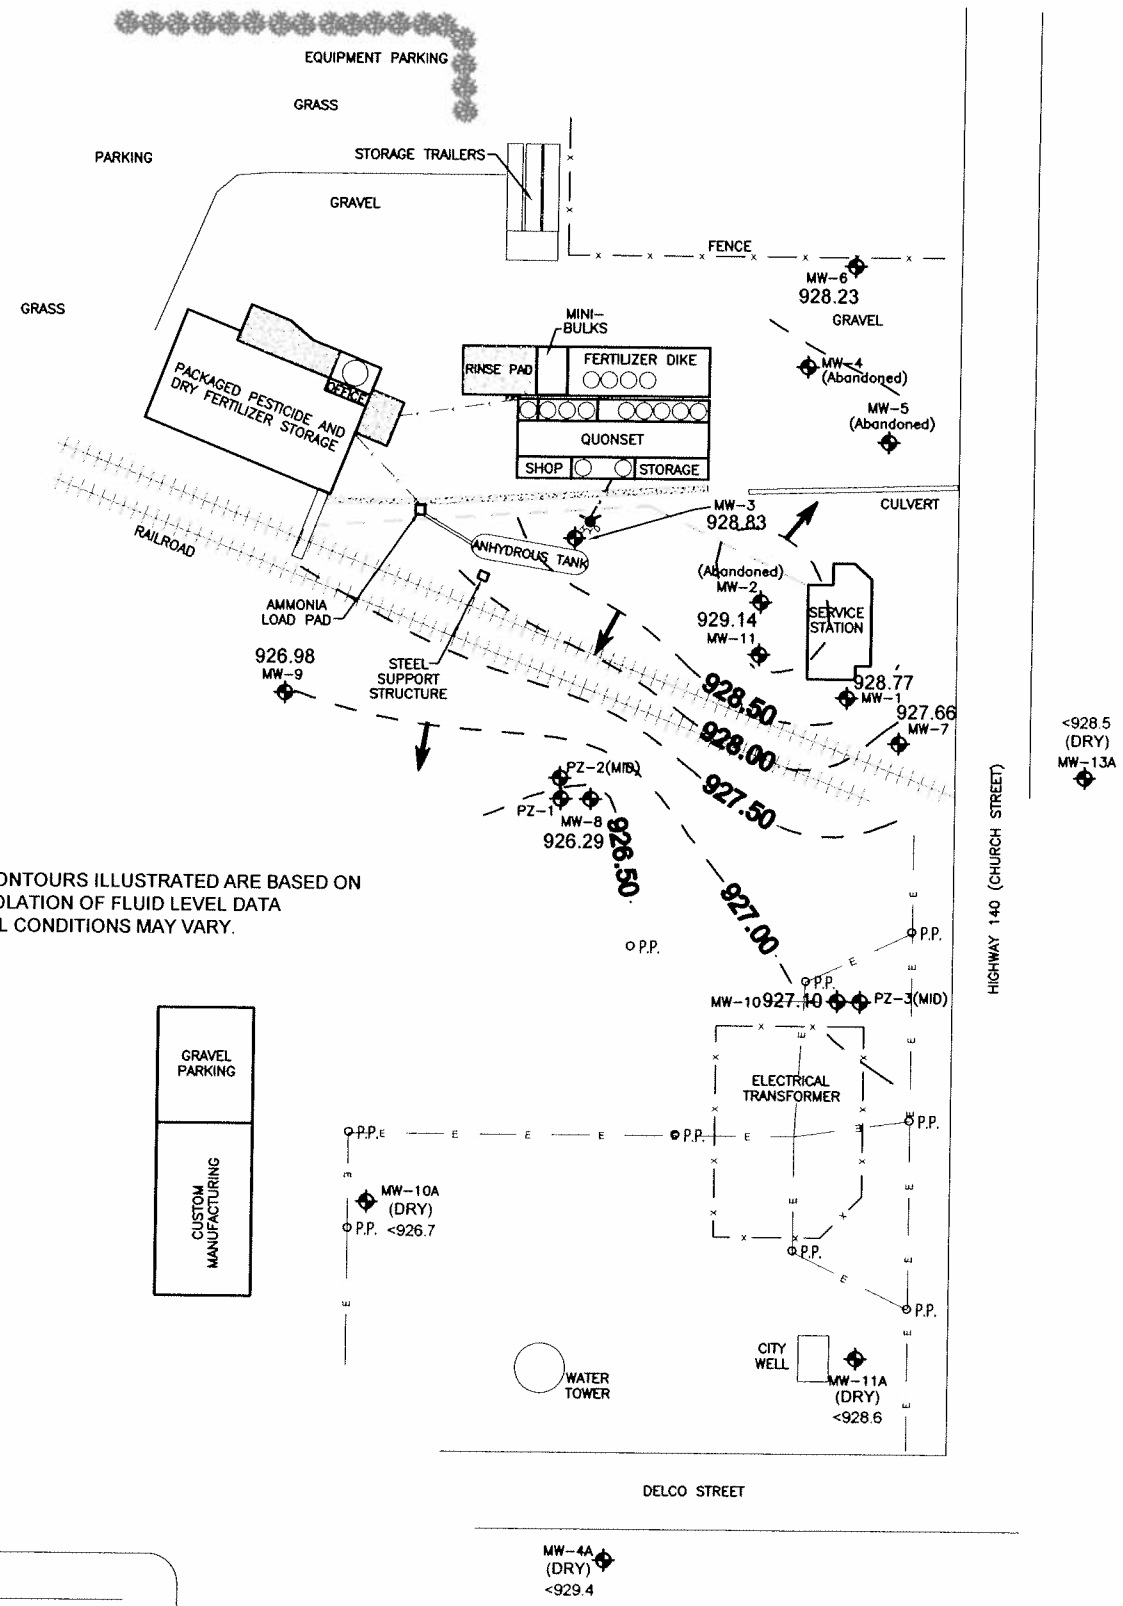

NOTE: THE GROUNDWATER CONTOURS ILLUSTRATED ARE BASED ON INTERPOLATION AND EXTRAPOLATION OF FLUID LEVEL DATA OBTAINED ON 10/27/05. ACTUAL CONDITIONS MAY VARY.

LEGEND:

- MONITORING WELL
- HYDRANT
- TELEPHONE
- ELECTRIC
- CONCRETE
- GROUND WATER CONTOUR
- 927.10 GROUND WATER ELEVATION
- FLOW DIRECTION

DIAGRAM IS FOR GENERAL LOCATION ONLY, AND IS NOT INTENDED FOR CONSTRUCTION PURPOSES

N

GROUNDWATER CONTOUR MAP (10/27/05)
FORMER BADGERLAND FARM CENTER

CLINTON, WISCONSIN

Project Mngr:	JBL	Terracon	Project No. 38975016/18
Designed By:	AJP	3011B E. Capitol Drive Appleton, WI 54911	Scale: AS SHOWN
Checked By:	BAL		Date: 11/7/05
Approved By:	BRS		Drawn By: AJP (38)
File Name:	38975016 & 18.GW.dwg 10.27.05		Figure No. 4