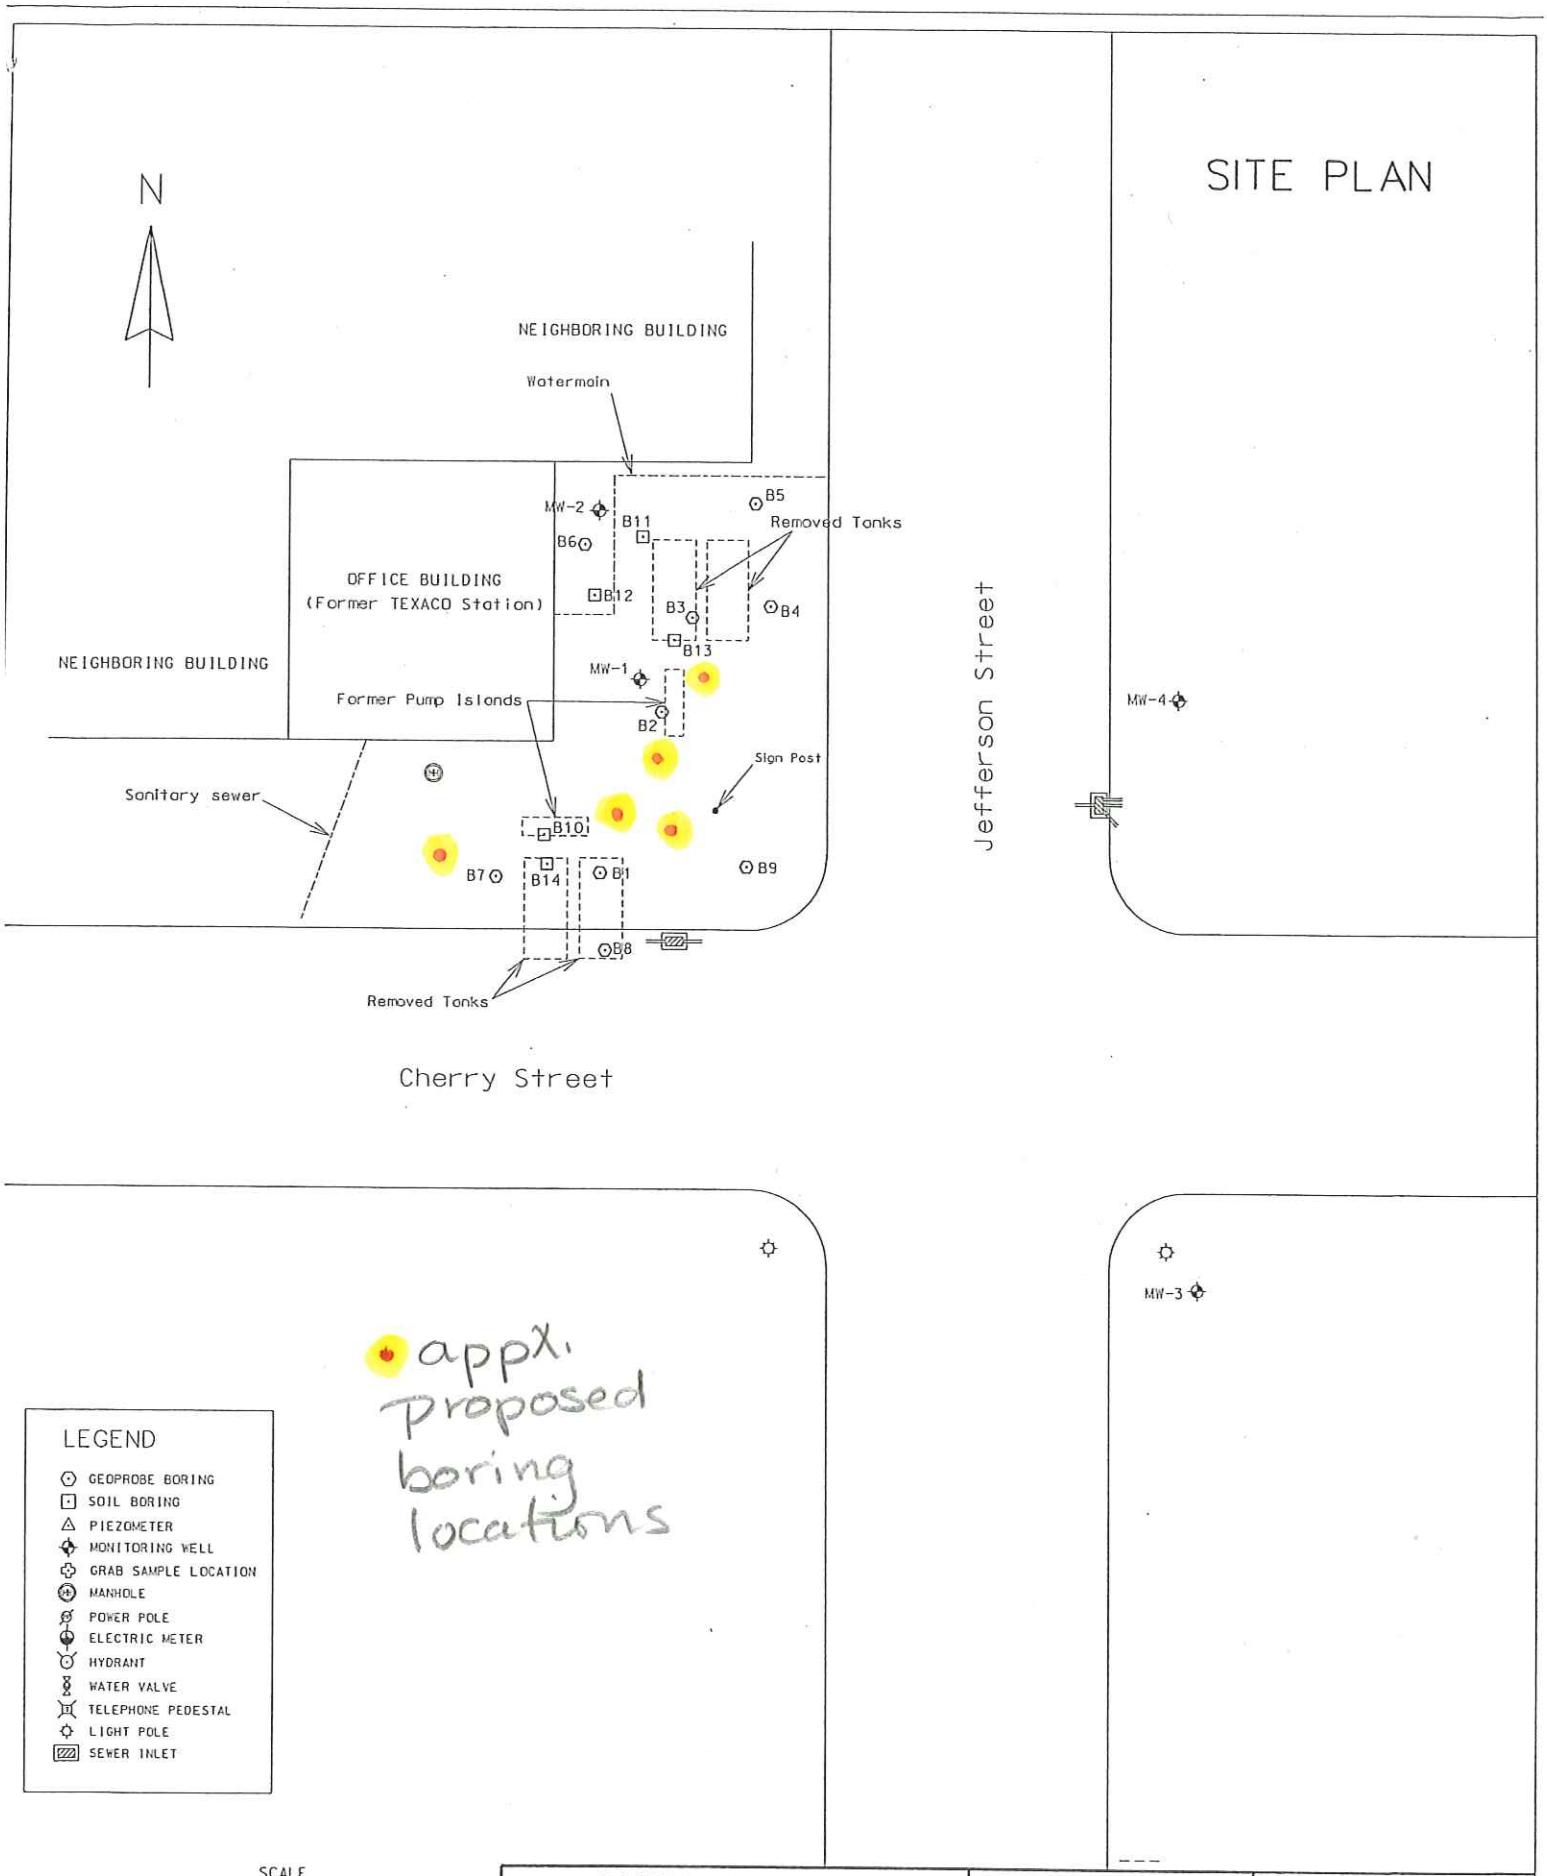
SITE PLAN
N
NEIGHBORING BUILDING
Watermain
MW-2
B5
B11
Removed Tanks
B6
OFFICE BUILDING
(Former TEXACO Station)
B12
B3
B4
B13
NEIGHBORING BUILDING
MW-1
Former Pump Islands
B2
Jefferson Street
MW-4
Sign Post
Sanitary sewer
B10
B7
B14
B1
B9
B8
Removed Tanks
Cherry Street
MW-3
appx. proposed boring locations
LEGEND
GEOPROBE BORING
SOIL BORING
PIEZOMETER
MONITORING WELL
GRAB SAMPLE LOCATION
MANHOLE
POWER POLE
ELECTRIC METER
HYDRANT
WATER VALVE
TELEPHONE PEDESTAL
LIGHT POLE
SEWER INLET
SCALE
1 INCH = 30 FEET
0
15
30
RAMAKER & ASSOCIATES, INC.
Consulting Engineers
1120 Dallas Street, Sauk City, Wisconsin 53583
Voice: 608-643-4100 Fax: 608-643-7999
Address:
205 CHERRY STREET
LANCASTER, WI 53813
File #: 3995plot.dgn
Sheet Name:
SITE PLAN