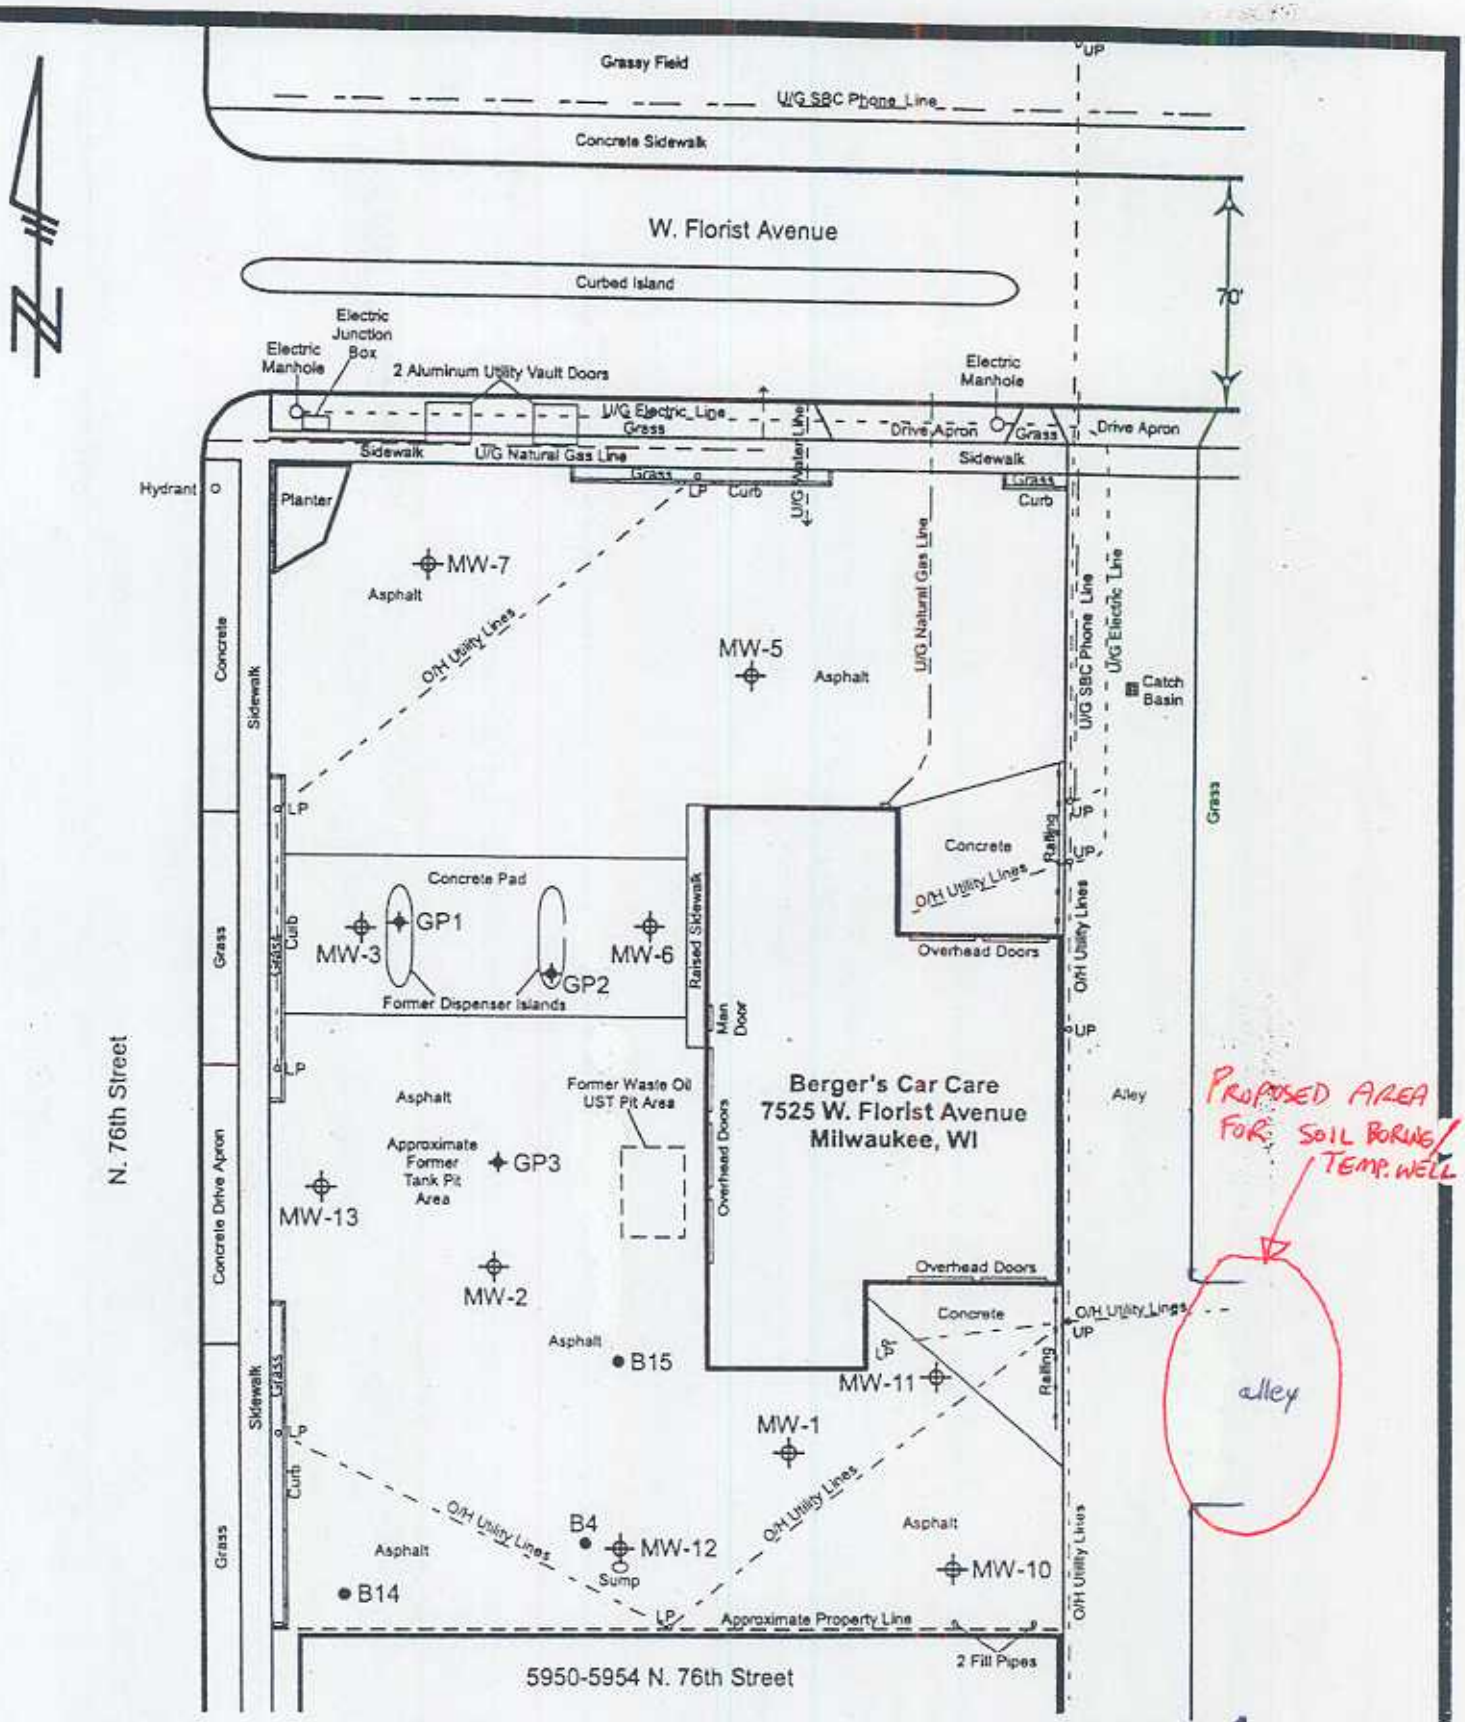

LEGEND

UP	Utility Pole
LP	Light Pole
GP3	Geoprobe Soil Boring Location
B4	Soil Boring Location
MW-1	GW Monitoring Well

FIGURE 1
Site Layout
and
Soil Boring/Monitoring Well
Locations

Scale : 1" = 30'

Environmental Associates, Inc.

Drawn By:	RRG	Drawing:	04-02886
	12/13/04	File:	886site.cvx