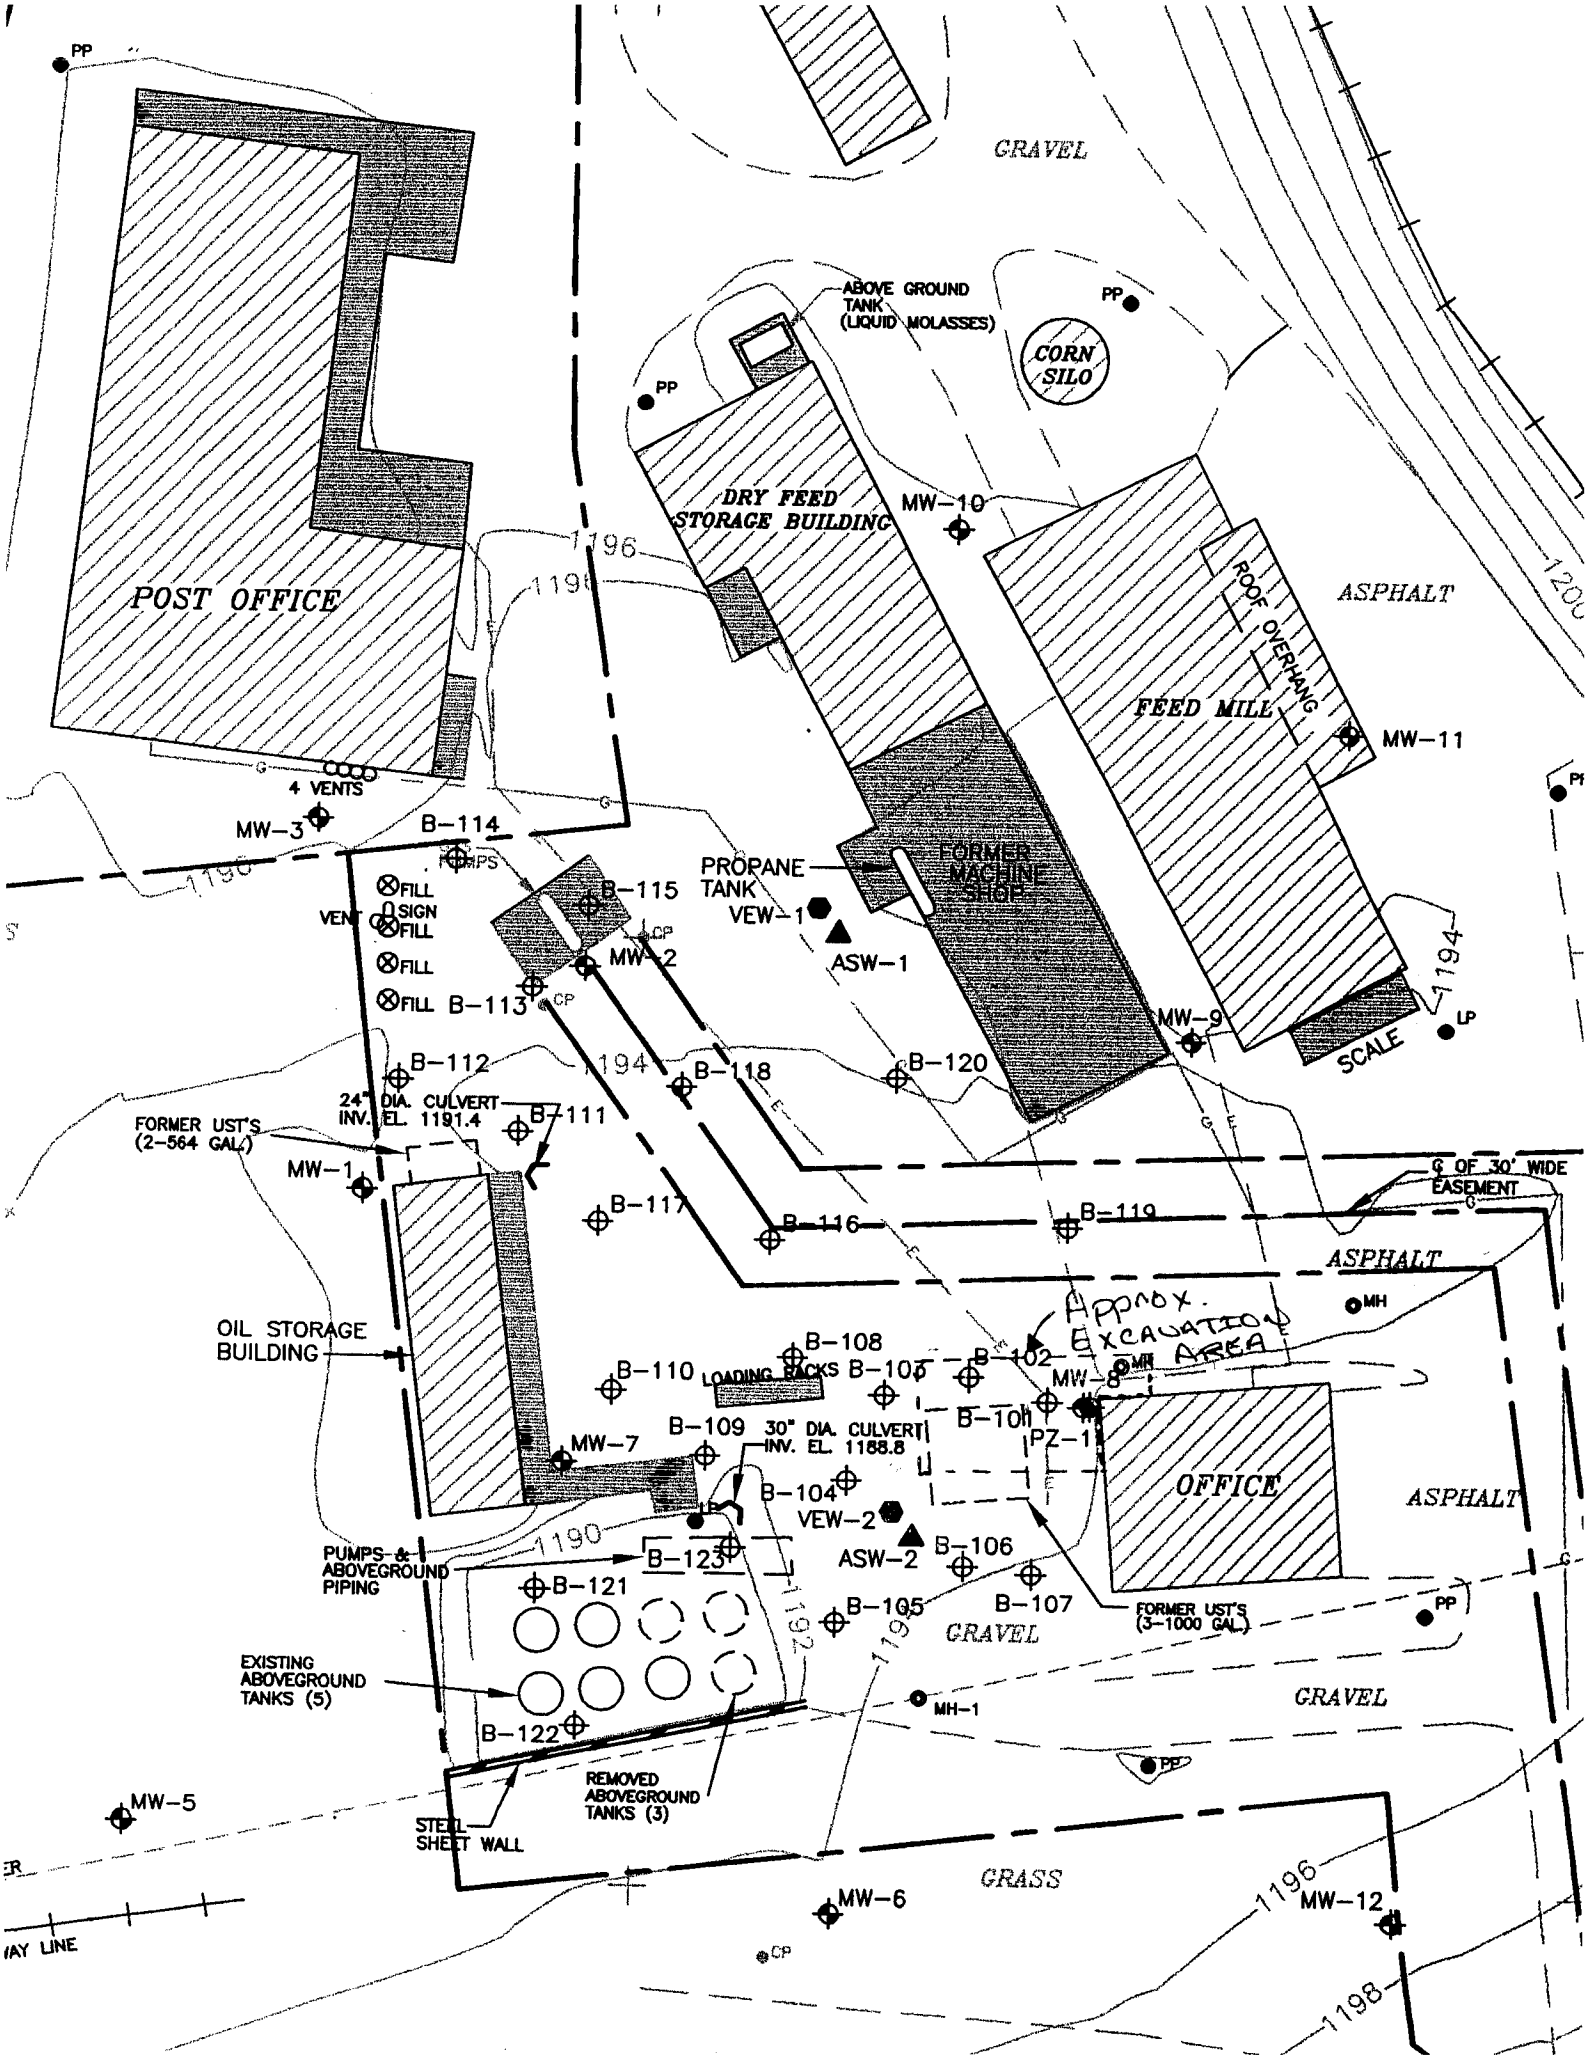
GRAVEL
ABOVE GROUND TANK (LIQUID MOLASSES)
CORN SILO
PP
DRY FEED STORAGE BUILDING
MW-10
POST OFFICE
ASPHALT
ROOF OVERHANG
FEED MILL
MW-11
4 VENTS
MW-3
B-114
PUMPS
PROPANE TANK
FORMER MACHINE SHOP
VEW-1
ASW-1
B-115
MW-2
FILL
SIGN
B-113
B-112
B-118
B-120
MW-9
SCALE
LP
24" DIA. CULVERT INV. EL. 1191.4
B-111
FORMER UST'S (2-564 GAL)
MW-1
℄ OF 30' WIDE EASEMENT
B-117
B-116
B-119
ASPHALT
MH
Approx. Excavation Area
OIL STORAGE BUILDING
B-108
B-110
LOADING RACKS
B-107
B-102
MW-8
B-101
PZ-1
B-109
30" DIA. CULVERT INV. EL. 1188.8
MW-7
B-104
VEW-2
OFFICE
ASPHALT
PUMPS & ABOVEGROUND PIPING
B-123
ASW-2
B-106
B-121
B-105
B-107
FORMER UST'S (3-1000 GAL)
GRAVEL
EXISTING ABOVEGROUND TANKS (5)
MH-1
B-122
REMOVED ABOVEGROUND TANKS (3)
STEEL SHEET WALL
MW-5
GRASS
MW-6
MW-12
1190
1192
1194
1196
1198