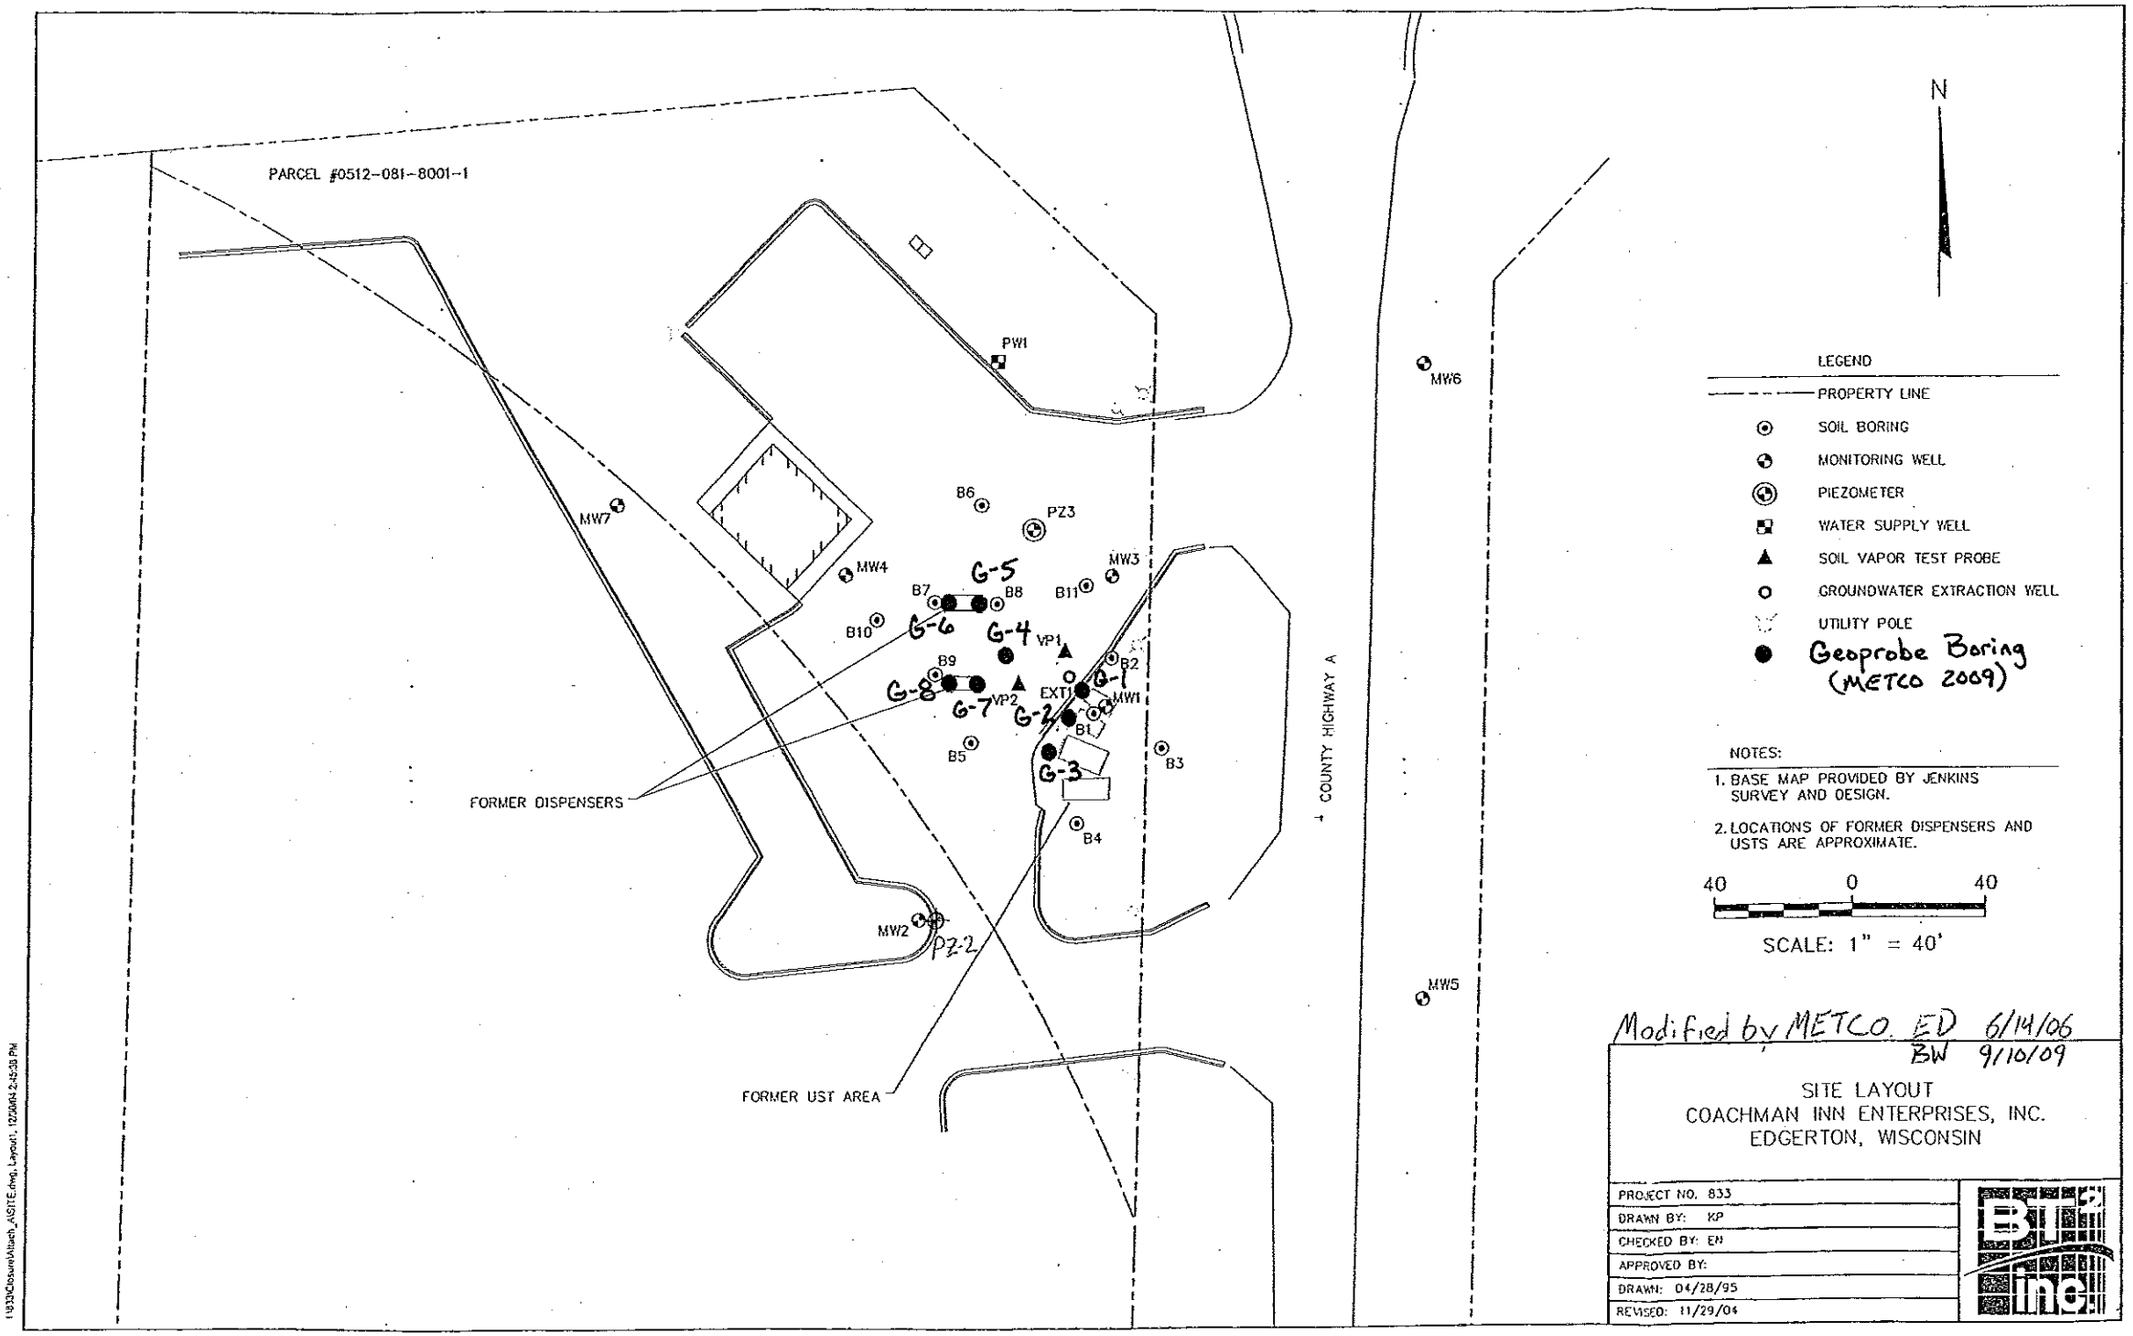
PARCEL #0512-081-8001-1
PW1
MW6
MW7
MW4
B6
PZ3
MW3
B7
B8
B11
G-5
G-6
G-4
VP1
B10
B9
B2
G-8
G-7
VP2
EXT1
G-1
MW1
G-2
B1
B5
G-3
B3
B4
FORMER DISPENSERS
COUNTY HIGHWAY A
MW2
PZ2
MW5
FORMER UST AREA
N
LEGEND
PROPERTY LINE
SOIL BORING
MONITORING WELL
PIEZOMETER
WATER SUPPLY WELL
SOIL VAPOR TEST PROBE
GROUNDWATER EXTRACTION WELL
UTILITY POLE
Geoprobe Boring (METCO 2009)
NOTES:
1. BASE MAP PROVIDED BY JENKINS SURVEY AND DESIGN.
2. LOCATIONS OF FORMER DISPENSERS AND USTS ARE APPROXIMATE.
40 0 40
SCALE: 1" = 40'
Modified by METCO ED 6/14/06
BW 9/10/09
SITE LAYOUT
COACHMAN INN ENTERPRISES, INC.
EDGERTON, WISCONSIN
PROJECT NO. 833
DRAWN BY: KP
CHECKED BY: EN
APPROVED BY:
DRAWN: 04/28/95
REVISED: 11/29/04
BLUE mg