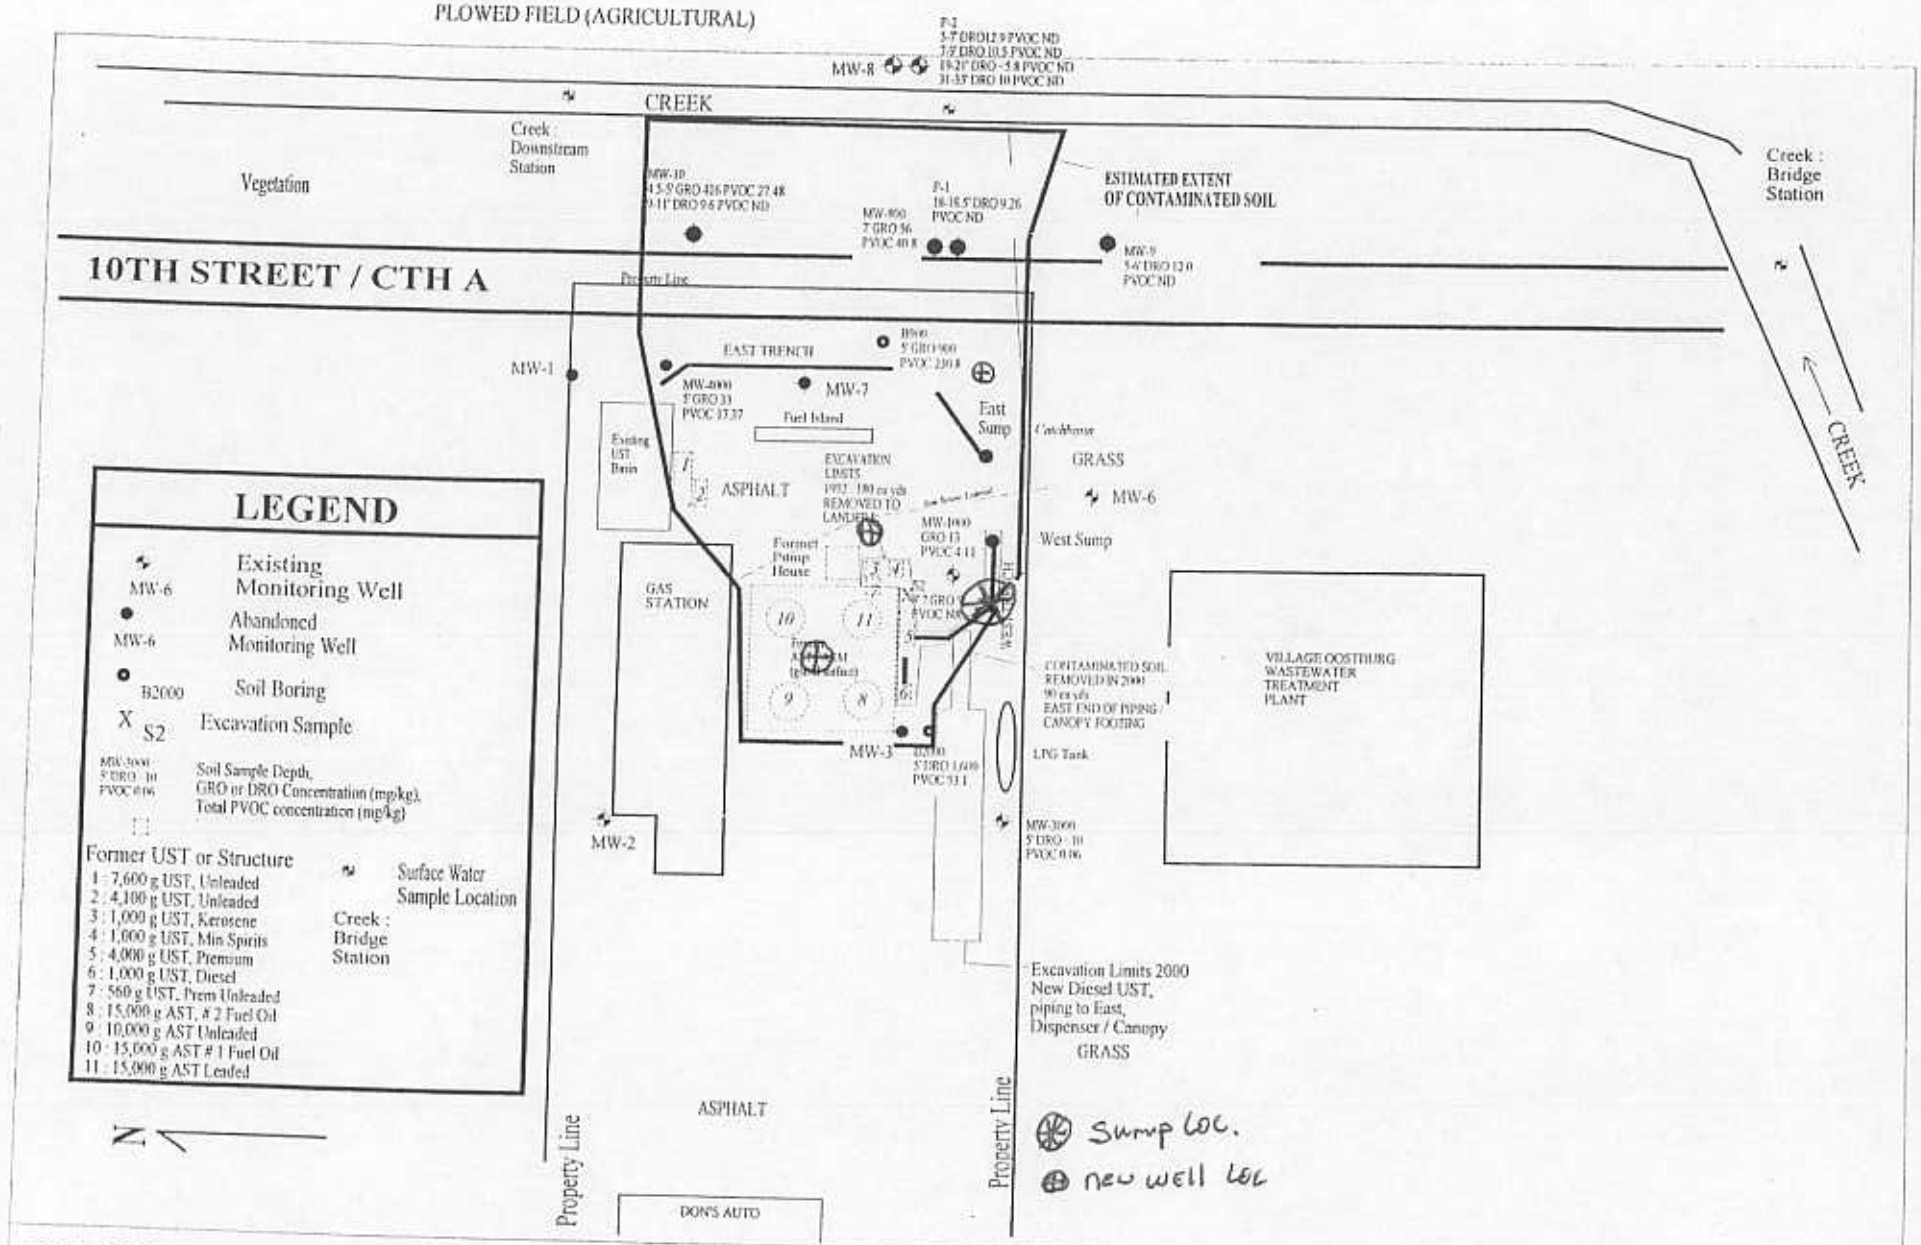

Title: **SOIL CHEMISTRY RESULTS**

Project: **SITE REMEDIATION**

Client: **DIRKSE OIL BULK PLANT**

ALPHA TERRA SCIENCE

SCALE: 1" = 50'	DWG NO: FIGURE 3
DRAWN BY: K A E	DATE: August 3, 2001