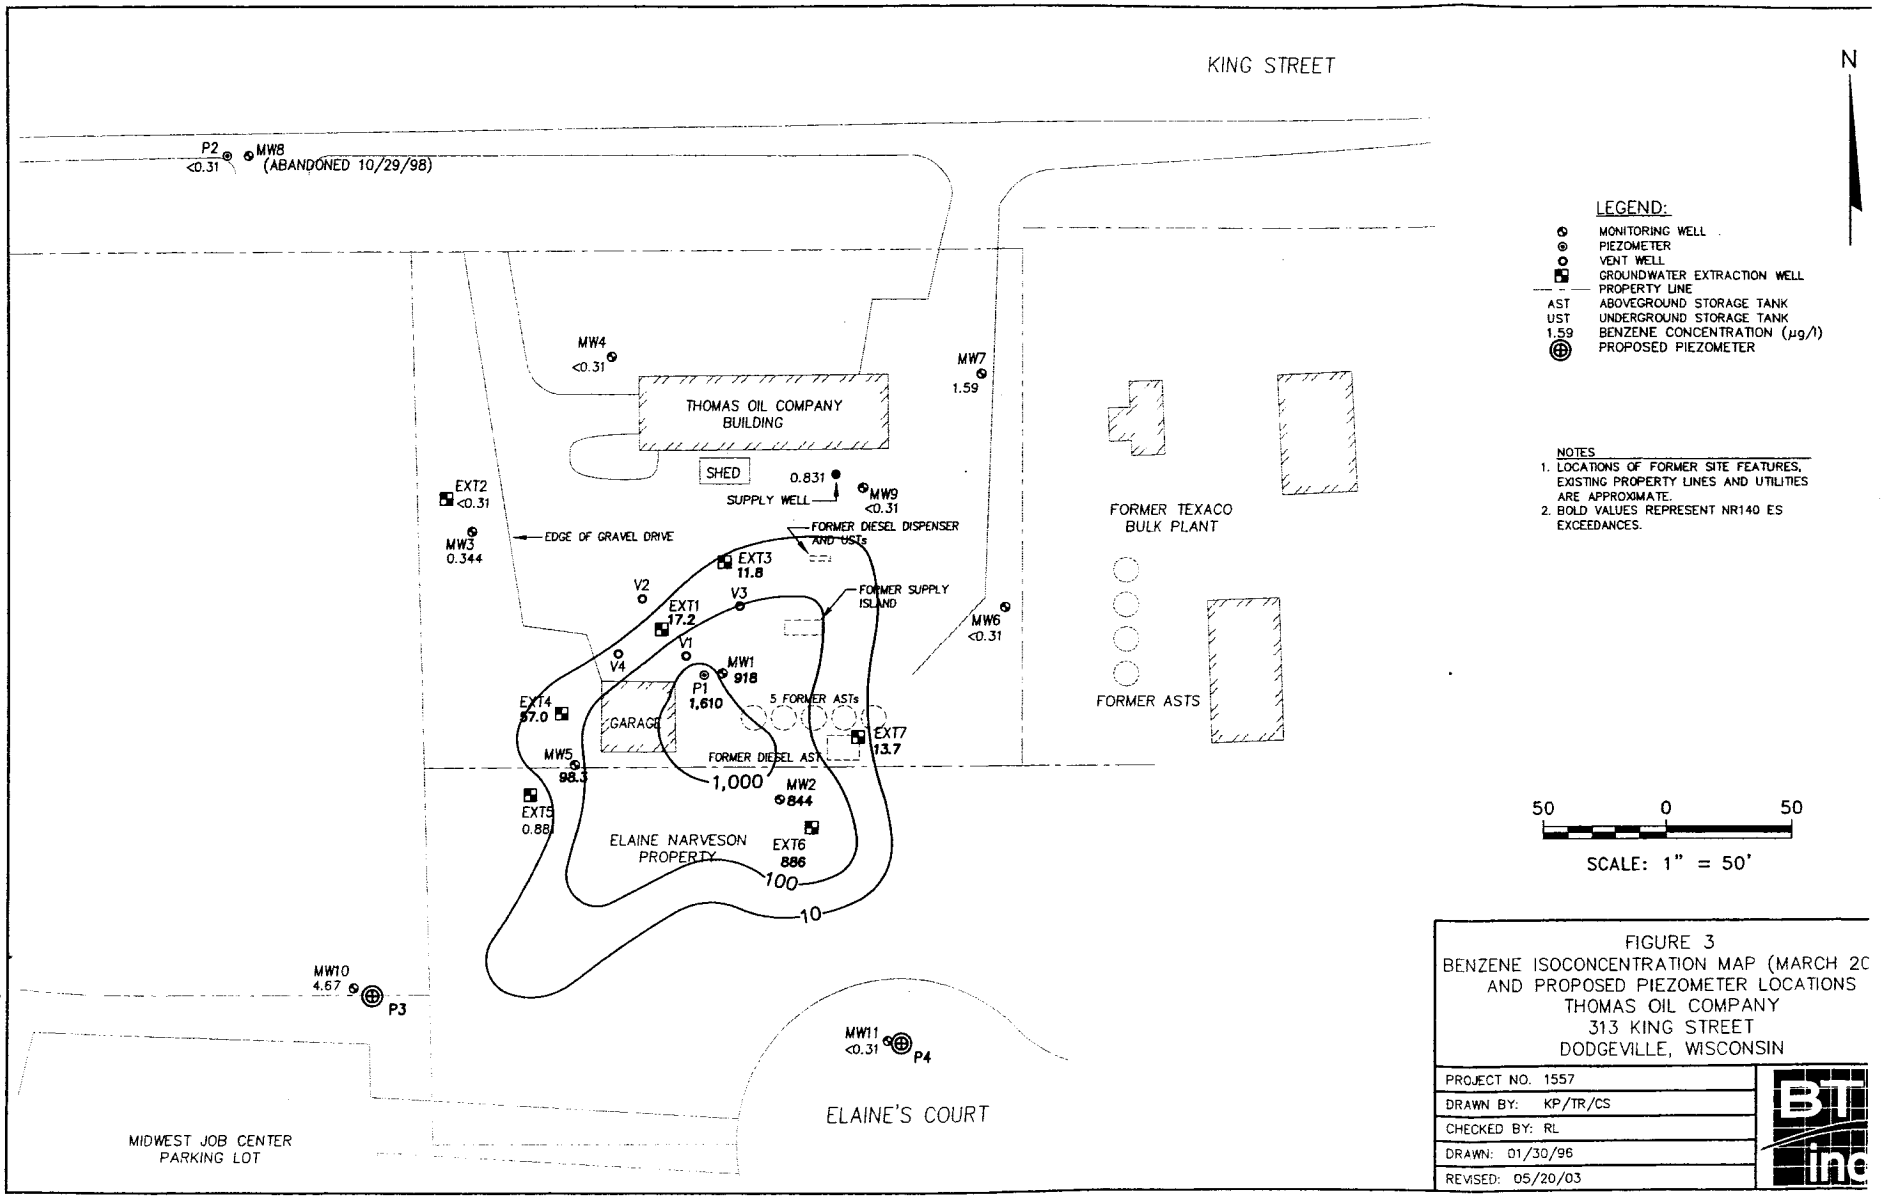

FIGURE 3
BENZENE ISOCONCENTRATION MAP (MARCH 20
AND PROPOSED PIEZOMETER LOCATIONS
THOMAS OIL COMPANY
313 KING STREET
DODGEVILLE, WISCONSIN

PROJECT NO. 1557	
DRAWN BY: KP/TR/CS	
CHECKED BY: RL	
DRAWN: 01/30/96	
REVISED: 05/20/03	

BT inc

I:\1557\Figures-General\SURVEY\BENZISO.dwg, 05/20/03 07:23:04 AM