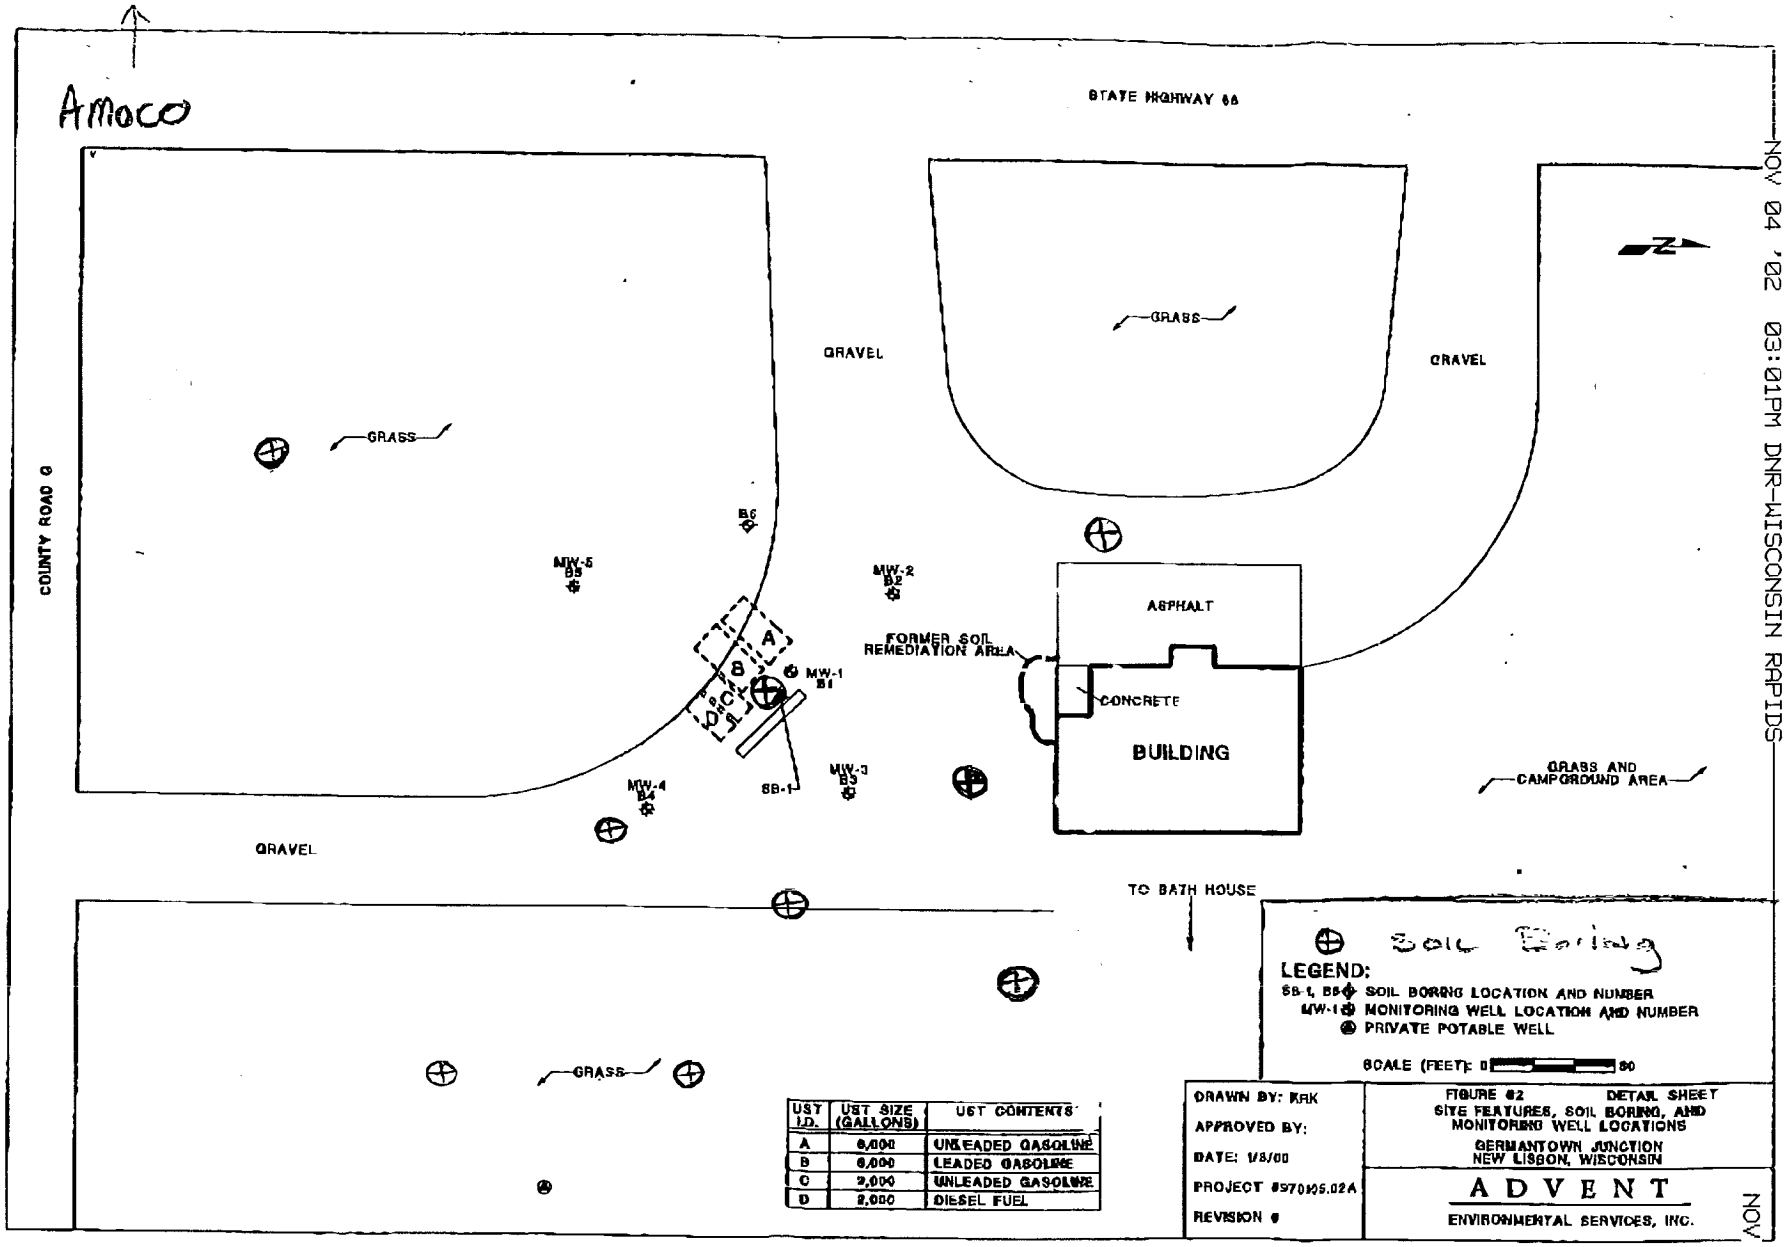


| UST I.D. | UST SIZE (GALLONS) | UST CONTENTS |
|---|---|---|
| A | 6,000 | UNLEADED GASOLINE |
| B | 6,000 | LEADED GASOLINE |
| C | 2,000 | UNLEADED GASOLINE |
| D | 2,000 | DIESEL FUEL |

DRAWN BY: RRK
APPROVED BY:
DATE: 1/8/00
PROJECT #970105.02A
REVISION #

FIGURE #2 DETAIL SHEET
SITE FEATURES, SOIL BORING, AND MONITORING WELL LOCATIONS
GERMANTOWN JUNCTION
NEW LISBON, WISCONSIN

ADVENT
ENVIRONMENTAL SERVICES, INC.