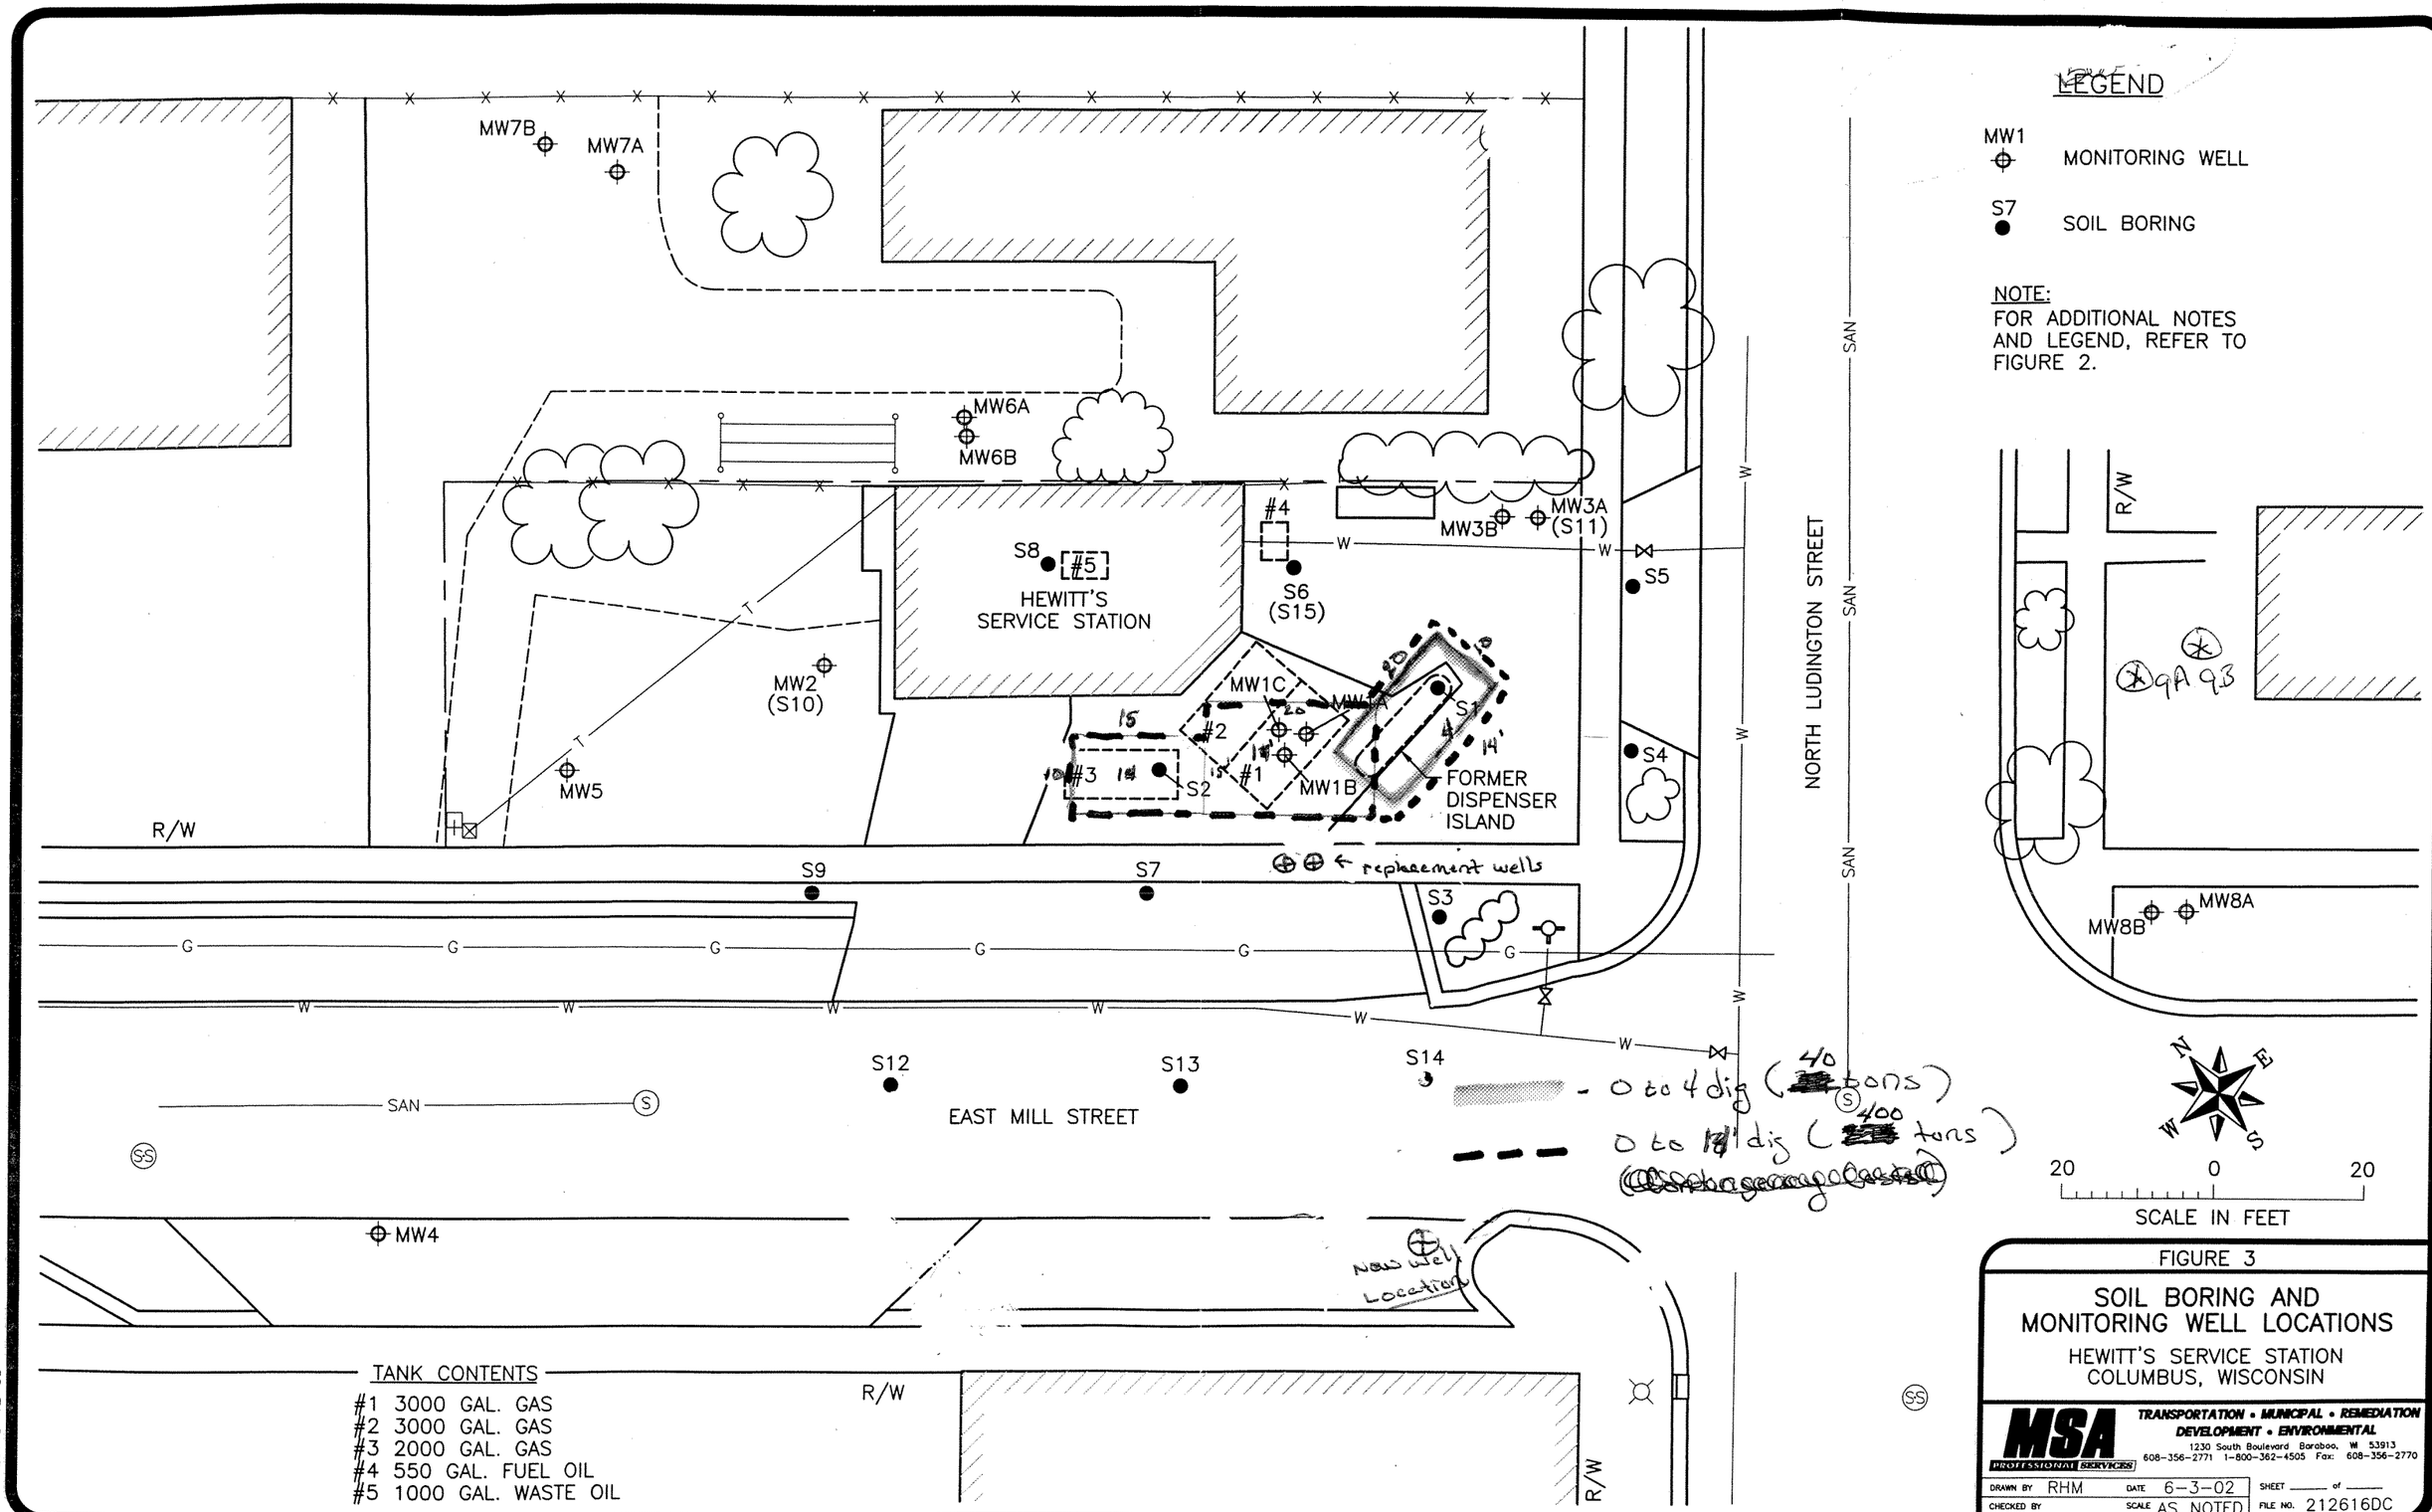

FIGURE 3

SOIL BORING AND MONITORING WELL LOCATIONS

HEWITT'S SERVICE STATION
COLUMBUS, WISCONSIN

MSA PROFESSIONAL SERVICES
TRANSPORTATION • MUNICIPAL • REMEDIATION
DEVELOPMENT • ENVIRONMENTAL
1230 South Boulevard Baraboo, WI 53913
608-356-2771 1-800-362-4505 Fax: 608-356-2770

DRAWN BY RHM	DATE 6-3-02	SHEET ___ of ___	
CHECKED BY	SCALE AS NOTED	FILE NO. 212616DC	