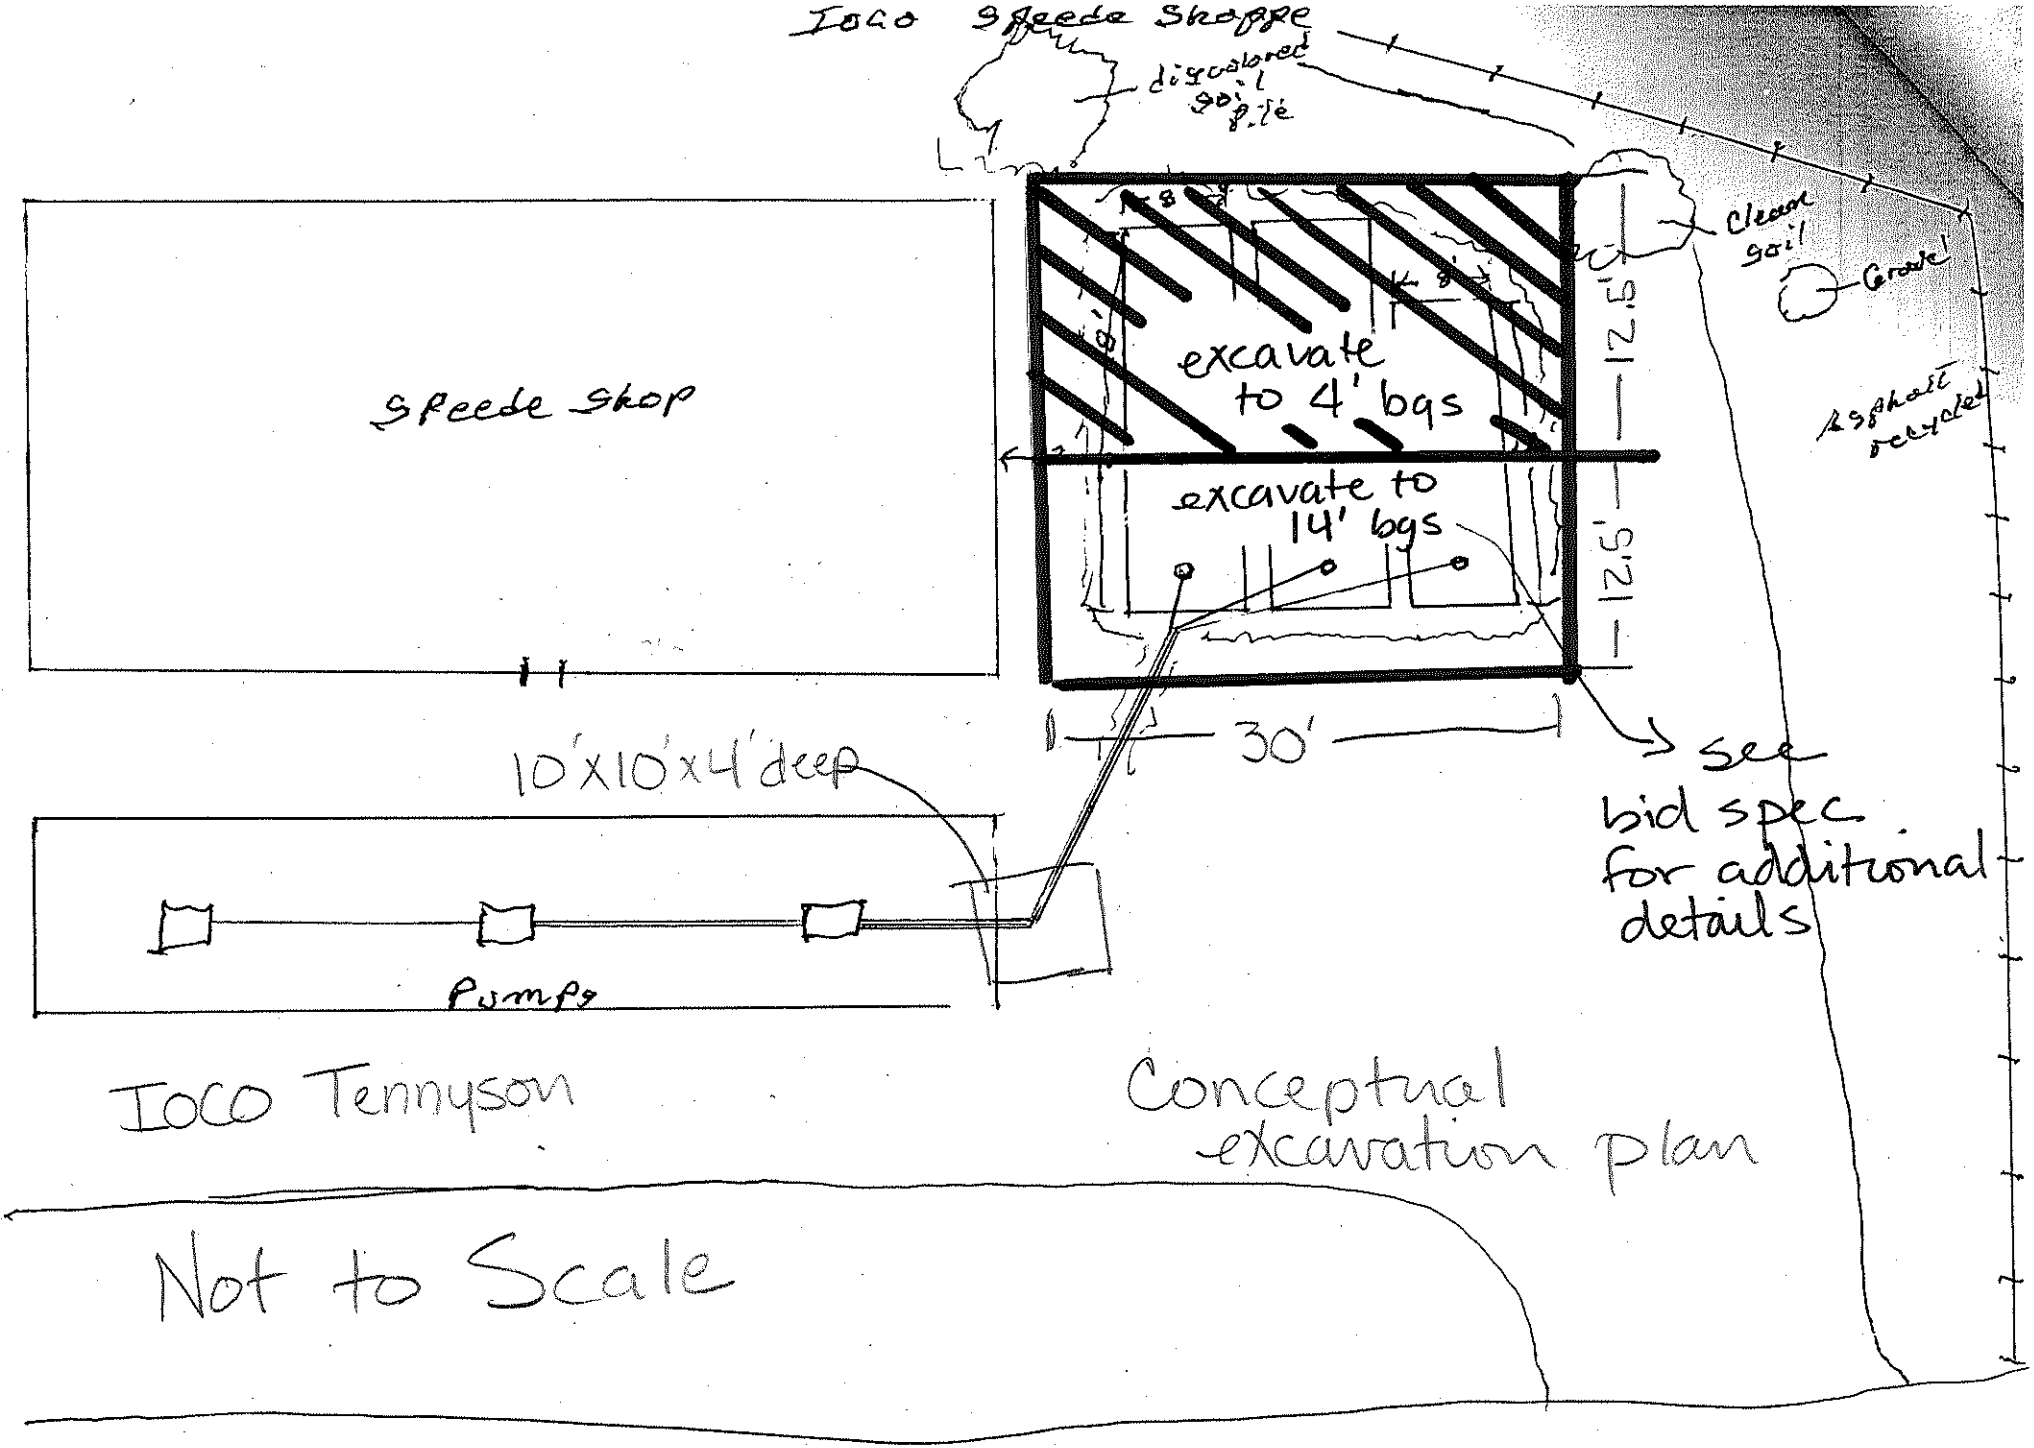
Ioco Speede Shoppe
discolored soil pile
clean soil
Gravel
Asphalt recycled
Speede Shop
excavate to 4' bgs
excavate to 14' bgs
12.5'
12.5'
30'
10'x10'x4' deep
Pumps
see bid spec for additional details
Ioco Tennyson
Conceptual excavation plan
Not to Scale
Hwy 61