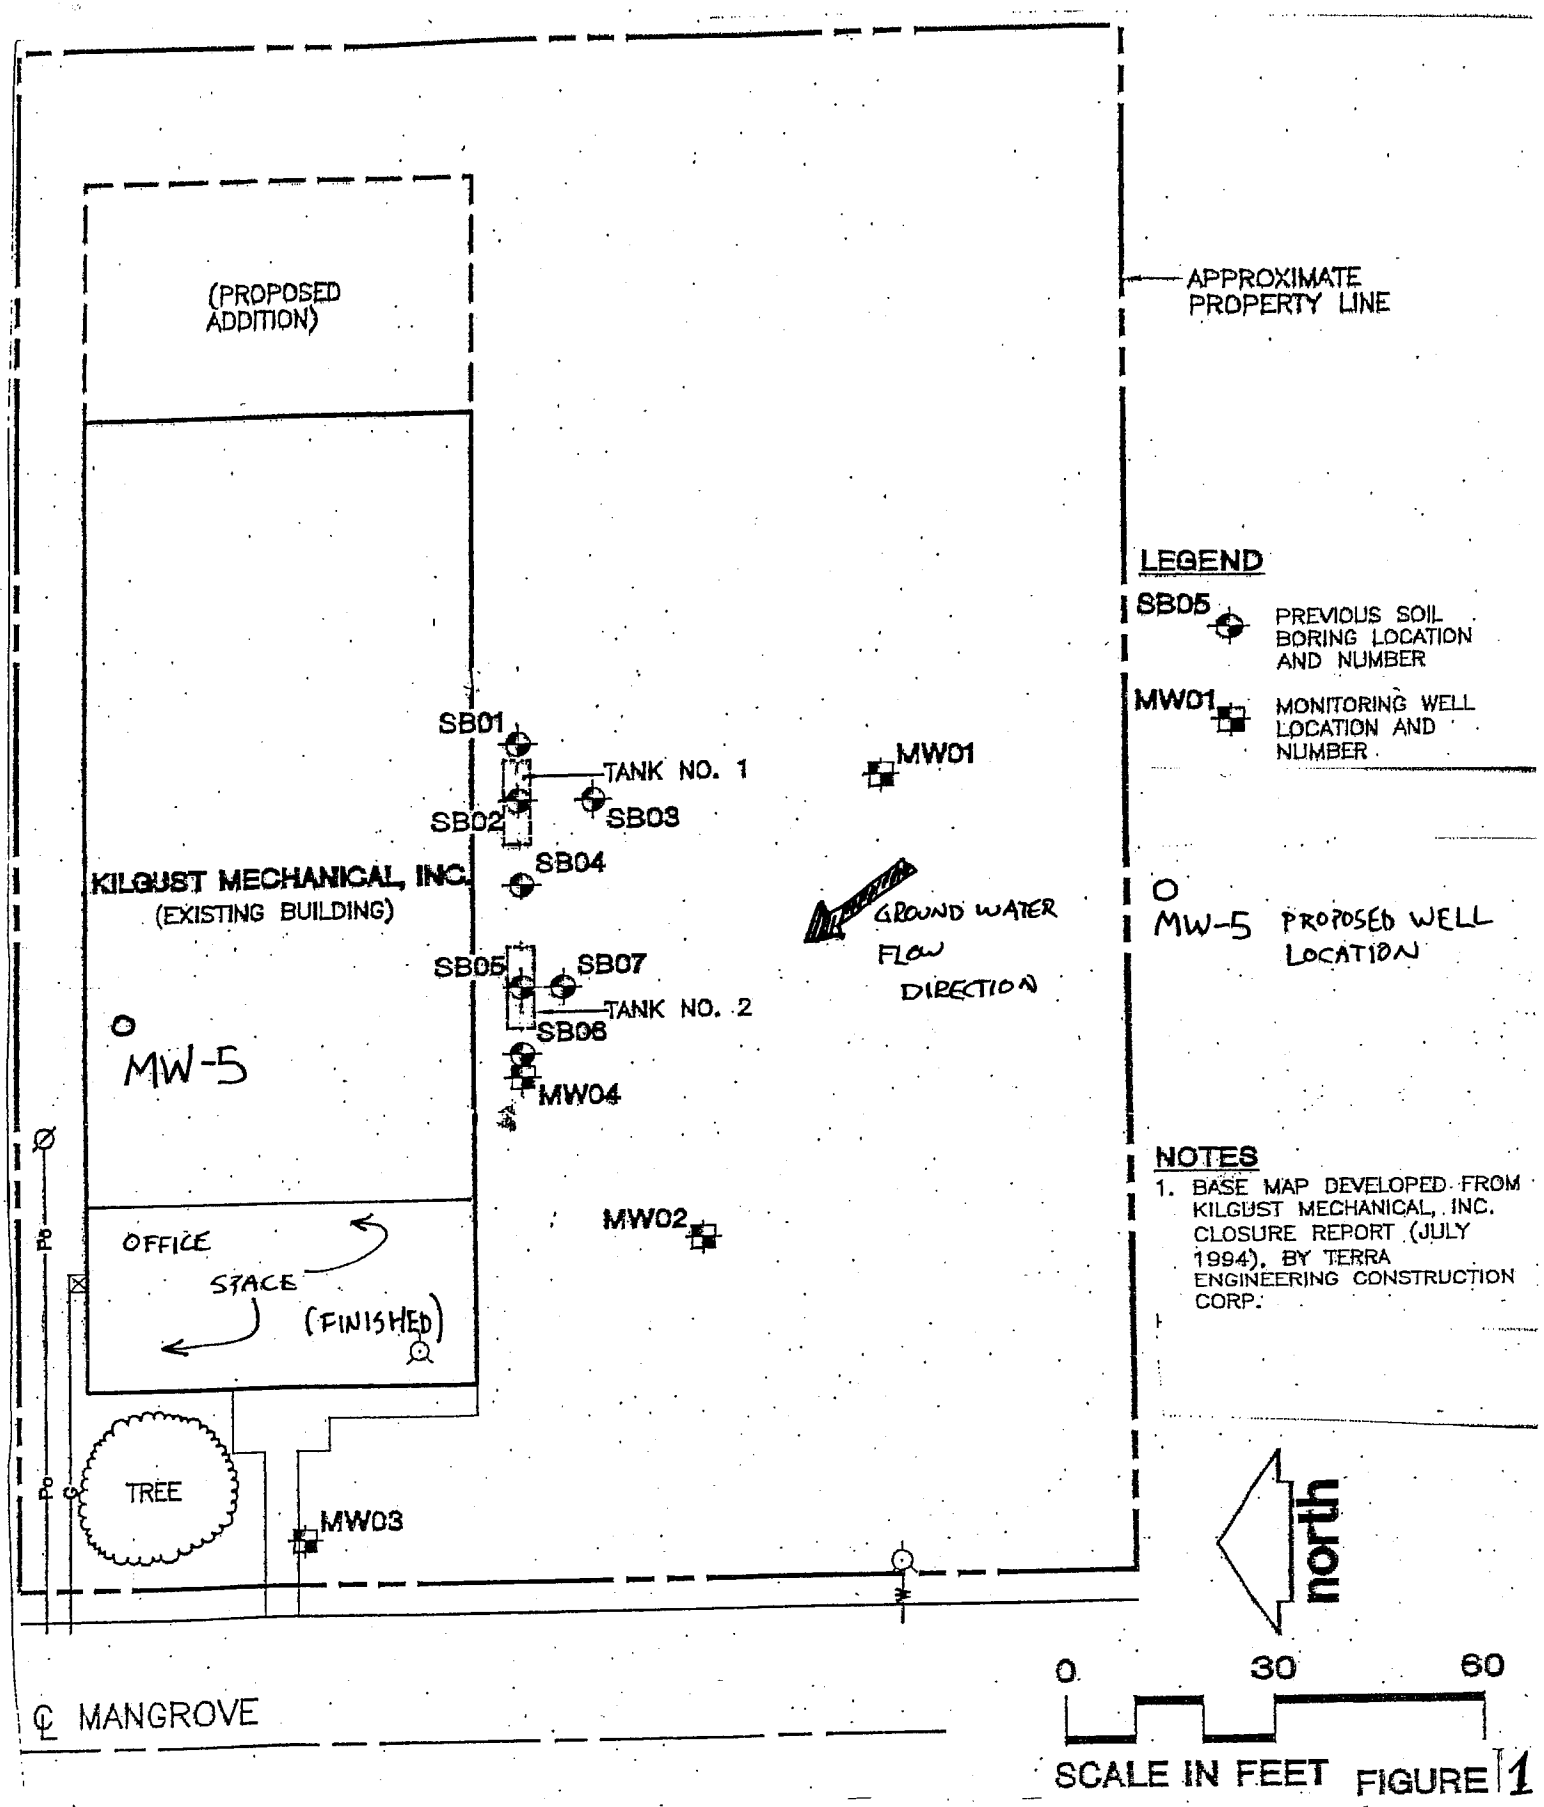

FIGURE 1
PROPOSED WELL LOCATION