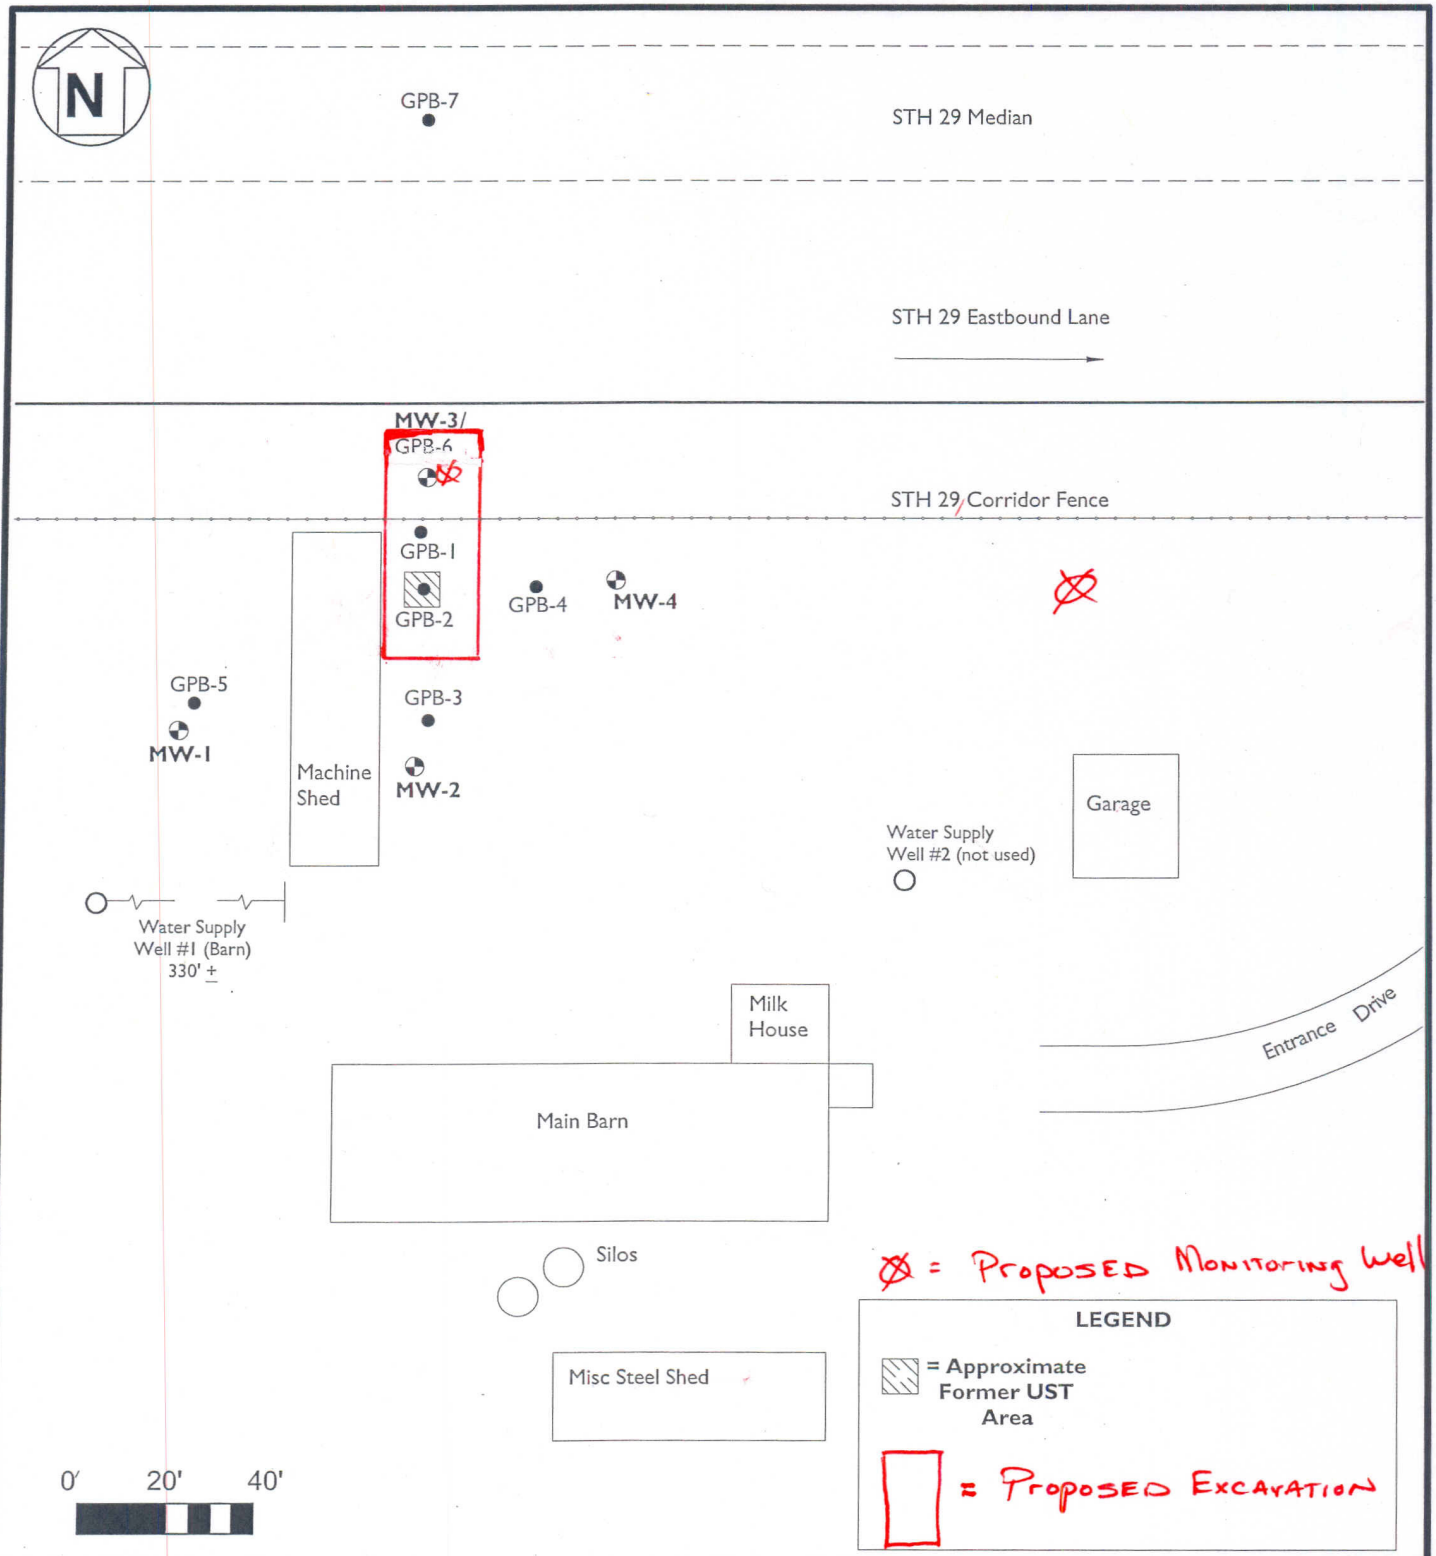

TETRA TECH, INC.
Wausau, Wisconsin

FIGURE 2

SITE PLAN
FORMER LEONARD JANTSCH FARM
2271 STH 29 EAST
TOWNSHIP OF FRANKFORT
MARATHON COUNTY, WISCONSIN

PROJECT #:	7340048
DATE:	03/14/08
DRAWN BY:	CE
REVIEWED BY:	CW
SCALE:	1" = 40'

S:\Autocad\Current_AutoCAD_Jobs\2007\Leonard Jantsch Farm\Site Layout.dwg

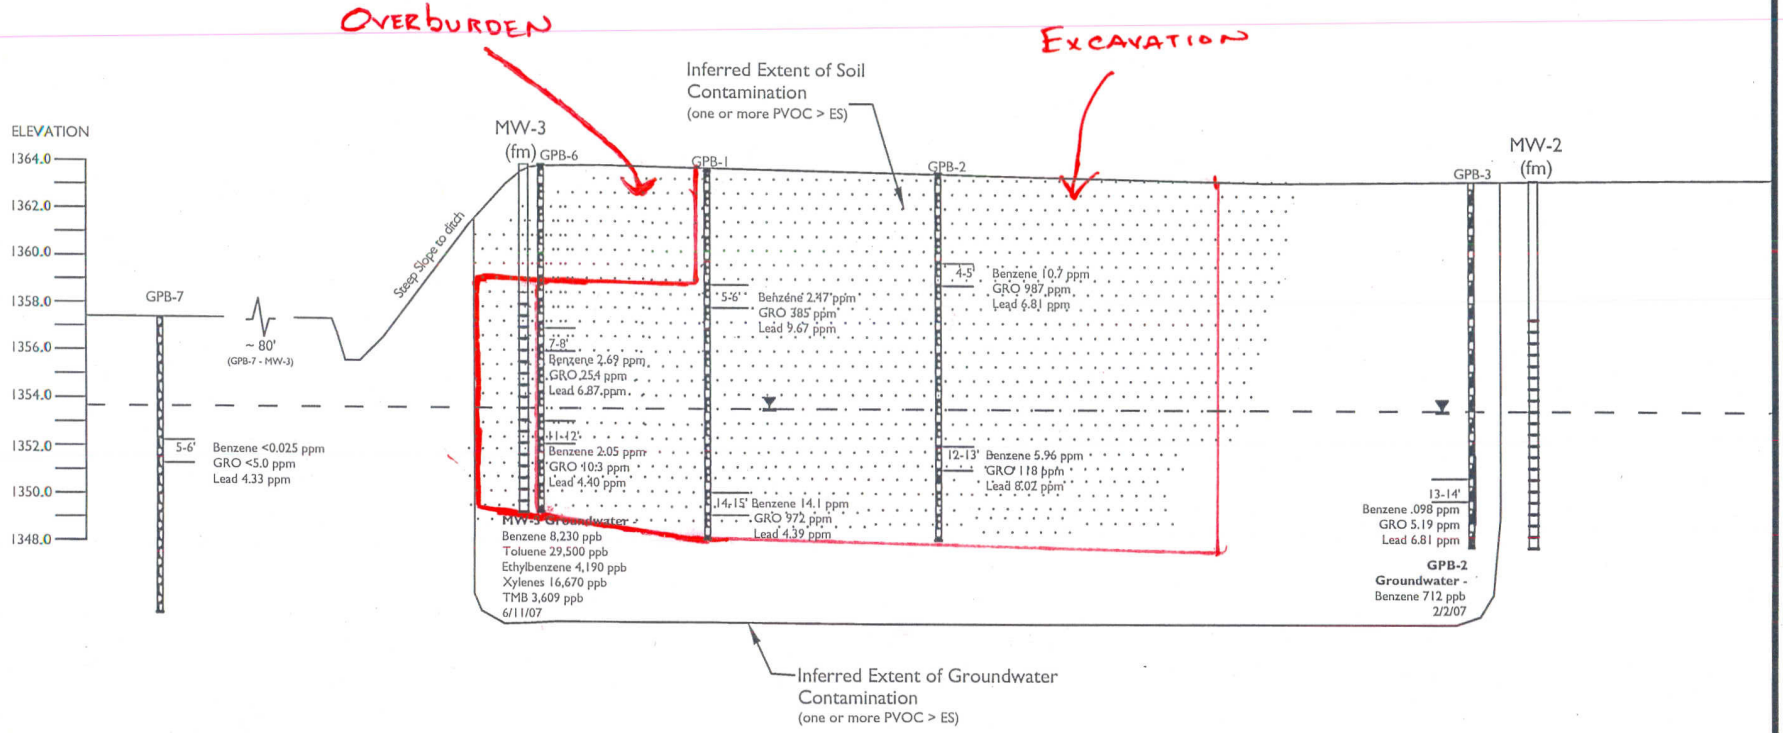

Wausau, Wisconsin

FIGURE 4

CROSS SECTION GPB-7 - MW-2
FORMER LEONARD JANTSCH FARM
2271 STH 29 EAST
TOWNSHIP OF FRANKFORT
MARATHON COUNTY, WISCONSIN

PROJECT #:	7340048
DATE:	03/14/08
DRAWN BY:	CE
REVIEWED BY:	CW
SCALE:	1" = 7'

S:\Autocad\Current_AutoCAD_Jobs\2007\
Leonard Jantsch Farm\GBP7- MW-2 x-sec.dwg