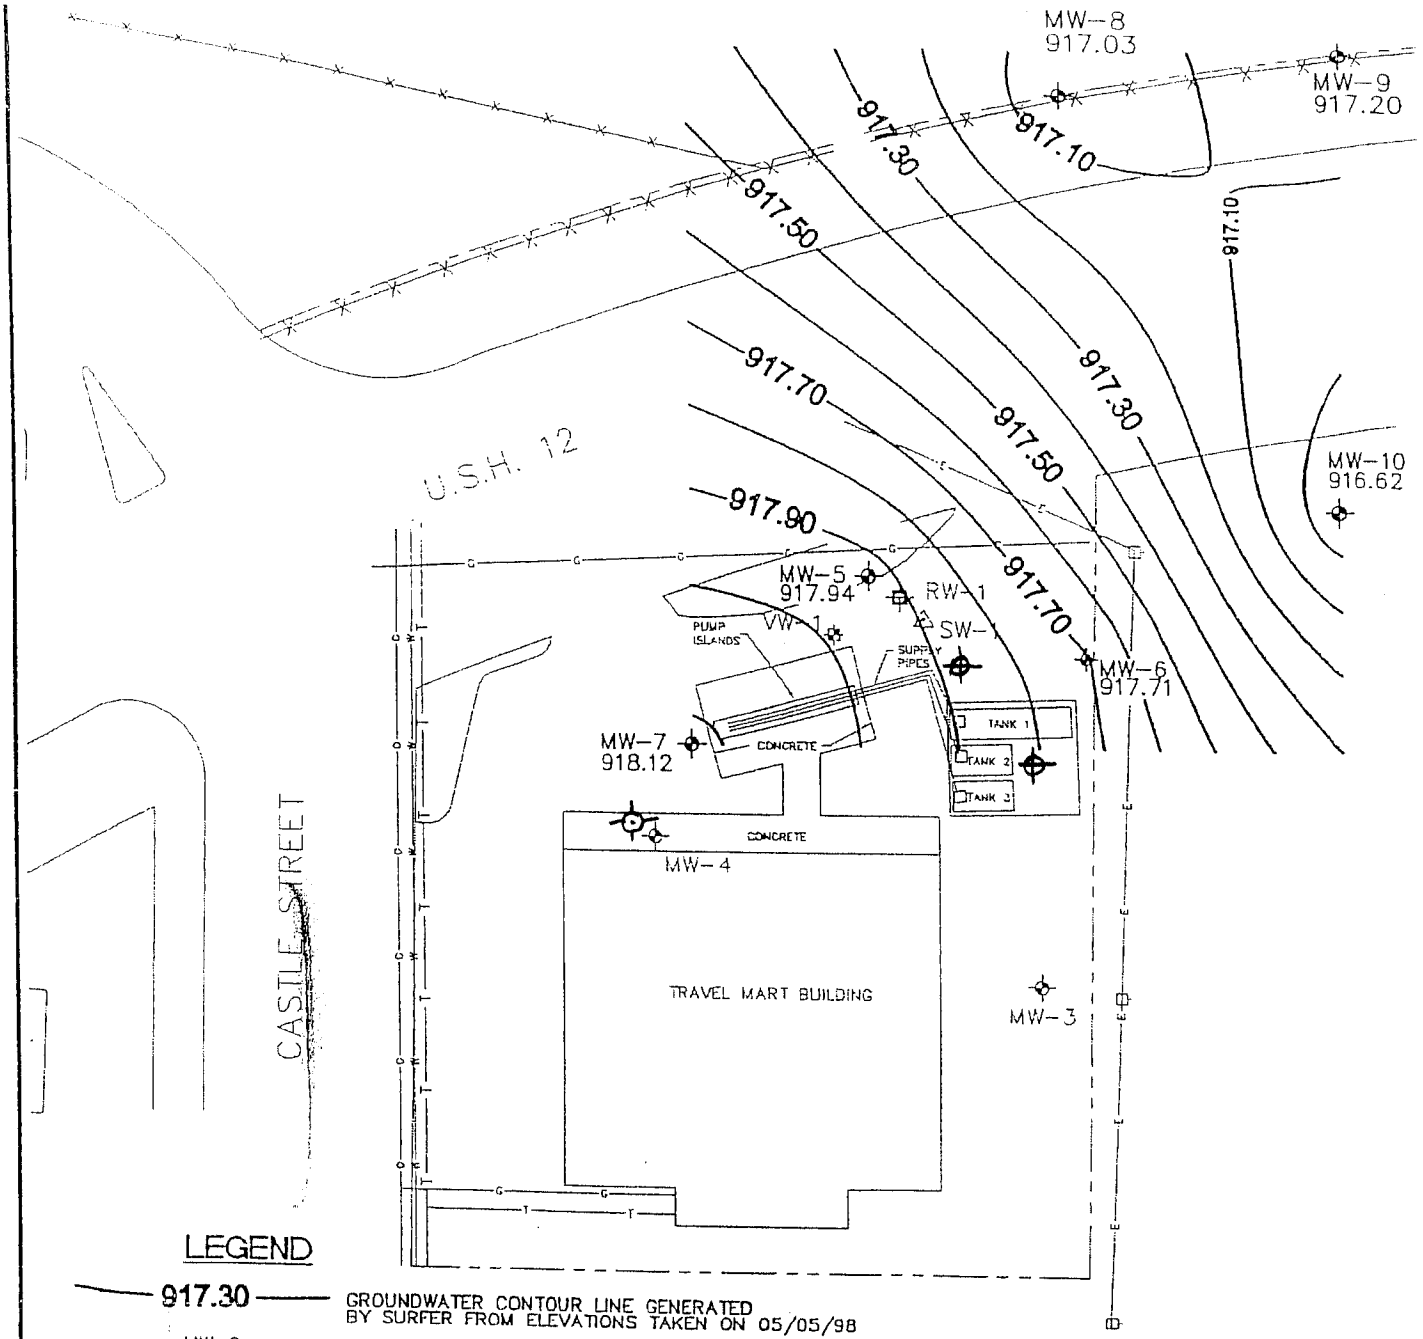

LEGEND

917.30	GROUNDWATER CONTOUR LINE GENERATED BY SURFER FROM ELEVATIONS TAKEN ON 05/05/98
MW-8 917.13	GROUNDWATER MONITORING WELL LOCATION NUMBER AND G.W. ELEVATION ON 05/05/98
MW-3	ABANDONED GROUNDWATER MONITORING WELL LOCATION AND NUMBER
RW-1	GROUNDWATER PUMPING TEST WELL LOCATION AND NUMBER
SW-1	AIR SPARGE TEST WELL LOCATION AND NUMBER
VW-1	SOIL VAPOR EXTRACTION TEST WELL LOCATION AND NUMBER
G	GAS LINE
W	WATER LINE
E	OVERHEAD ELECTRIC LINE
T	UNDERGROUND TELEPHONE LINE

Proposed Monitoring Wells
Proposed Piezometer

N

SCALE IN FEET
0 12.5 25 50

NO.	DATE	ISSUE/REVISIONS	DRAWN BY	DESIGN	FIELD REVIEW	QC CHECK
1	07/23/98	CLOSURE REPORT	JLE 07/98	FJL 07/98		GPB 7/98

SEH

TRAVEL MART
CLOSURE REPORT

FIGURE 3
GROUNDWATER CONTOURS

PROJ. NO. BUNKH2371
DATE 07/23/98
3 / 3

E:\WASTE\BUNKH2371\CLOSURE\2371FCW1