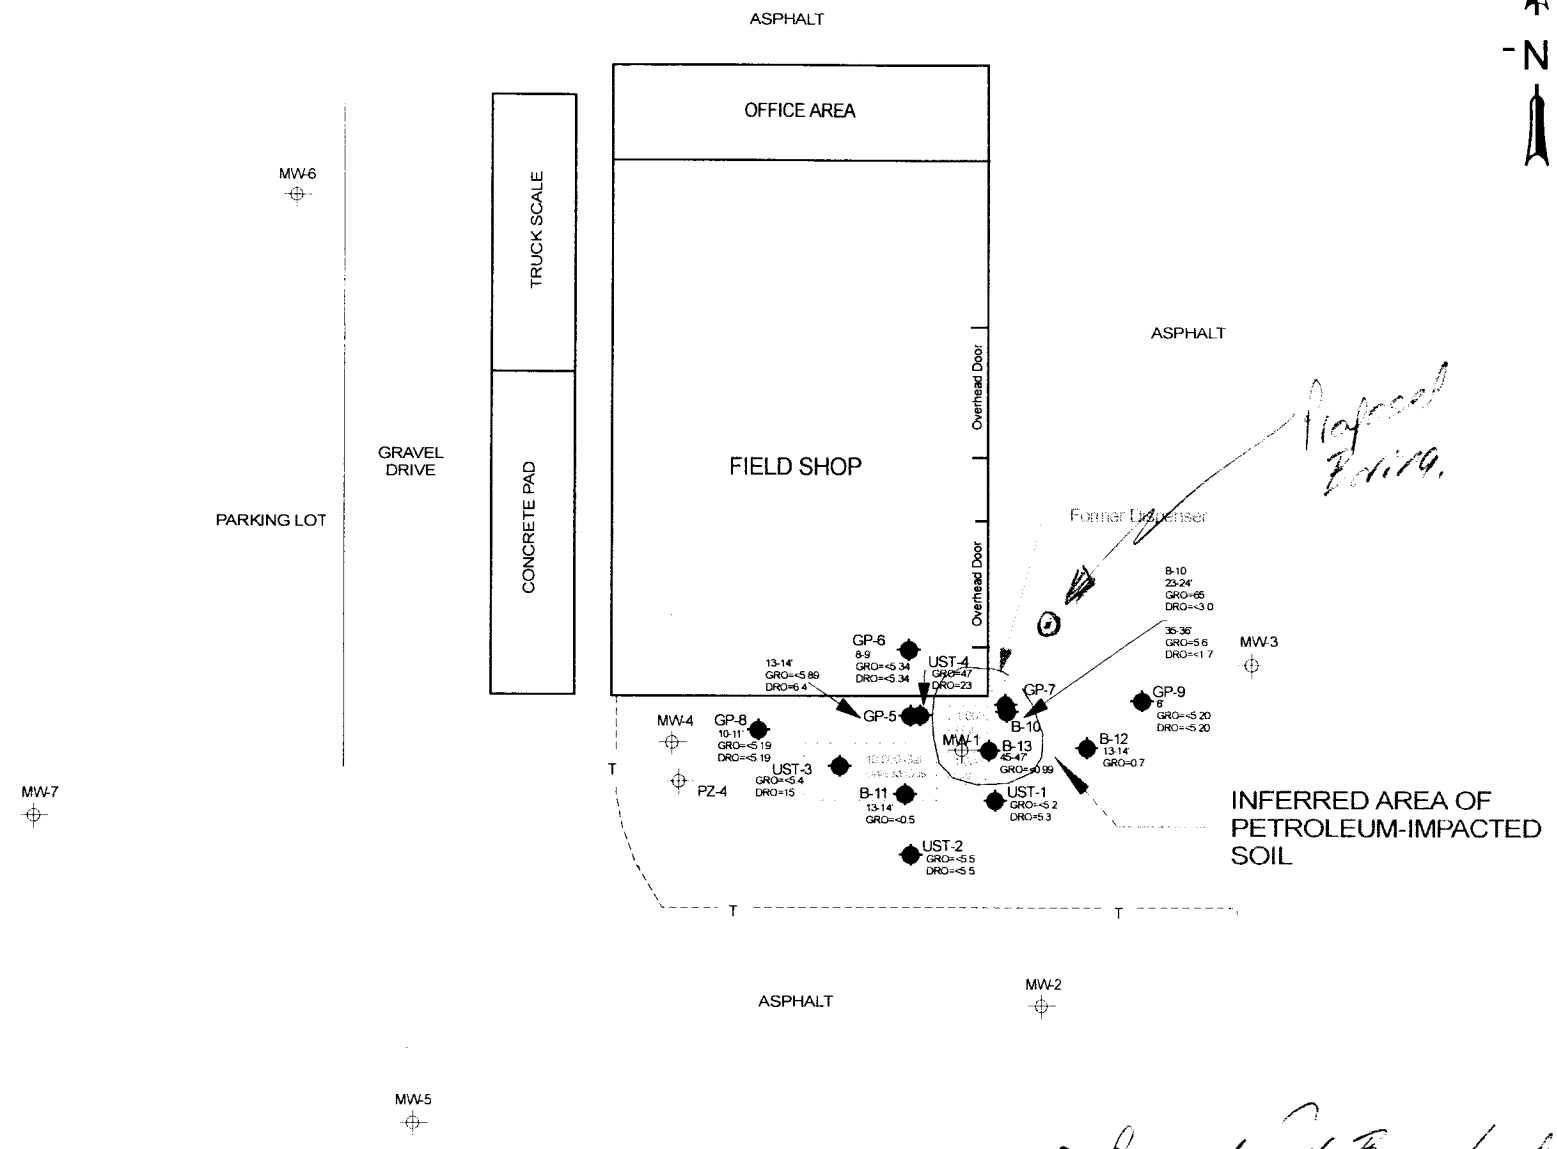

LEGEND

UST-4	BORING LOCATION
10-11' GRO=<5.19 DRO=<5.19	SOIL SAMPLE DEPTH CONCENTRATION (ppm)
MW-1	MONITORING WELL LOCATION
	FORMER UST LOCATION

TITLE: SITE MAP WITH BORING, MONITORING WELL LOCATIONS AND SOIL ANALYTICAL RESULTS

PROJECT: PECFA INVESTIGATION AT CAMBRIA PLANT #108

CLIENT: DEL MONTE FOODS

ALPHA TERRA SCIENCE

SCALE: 1"=30'

DWG.: FIGURE 2

DRAWN BY: AH

DATE: 4/8/02

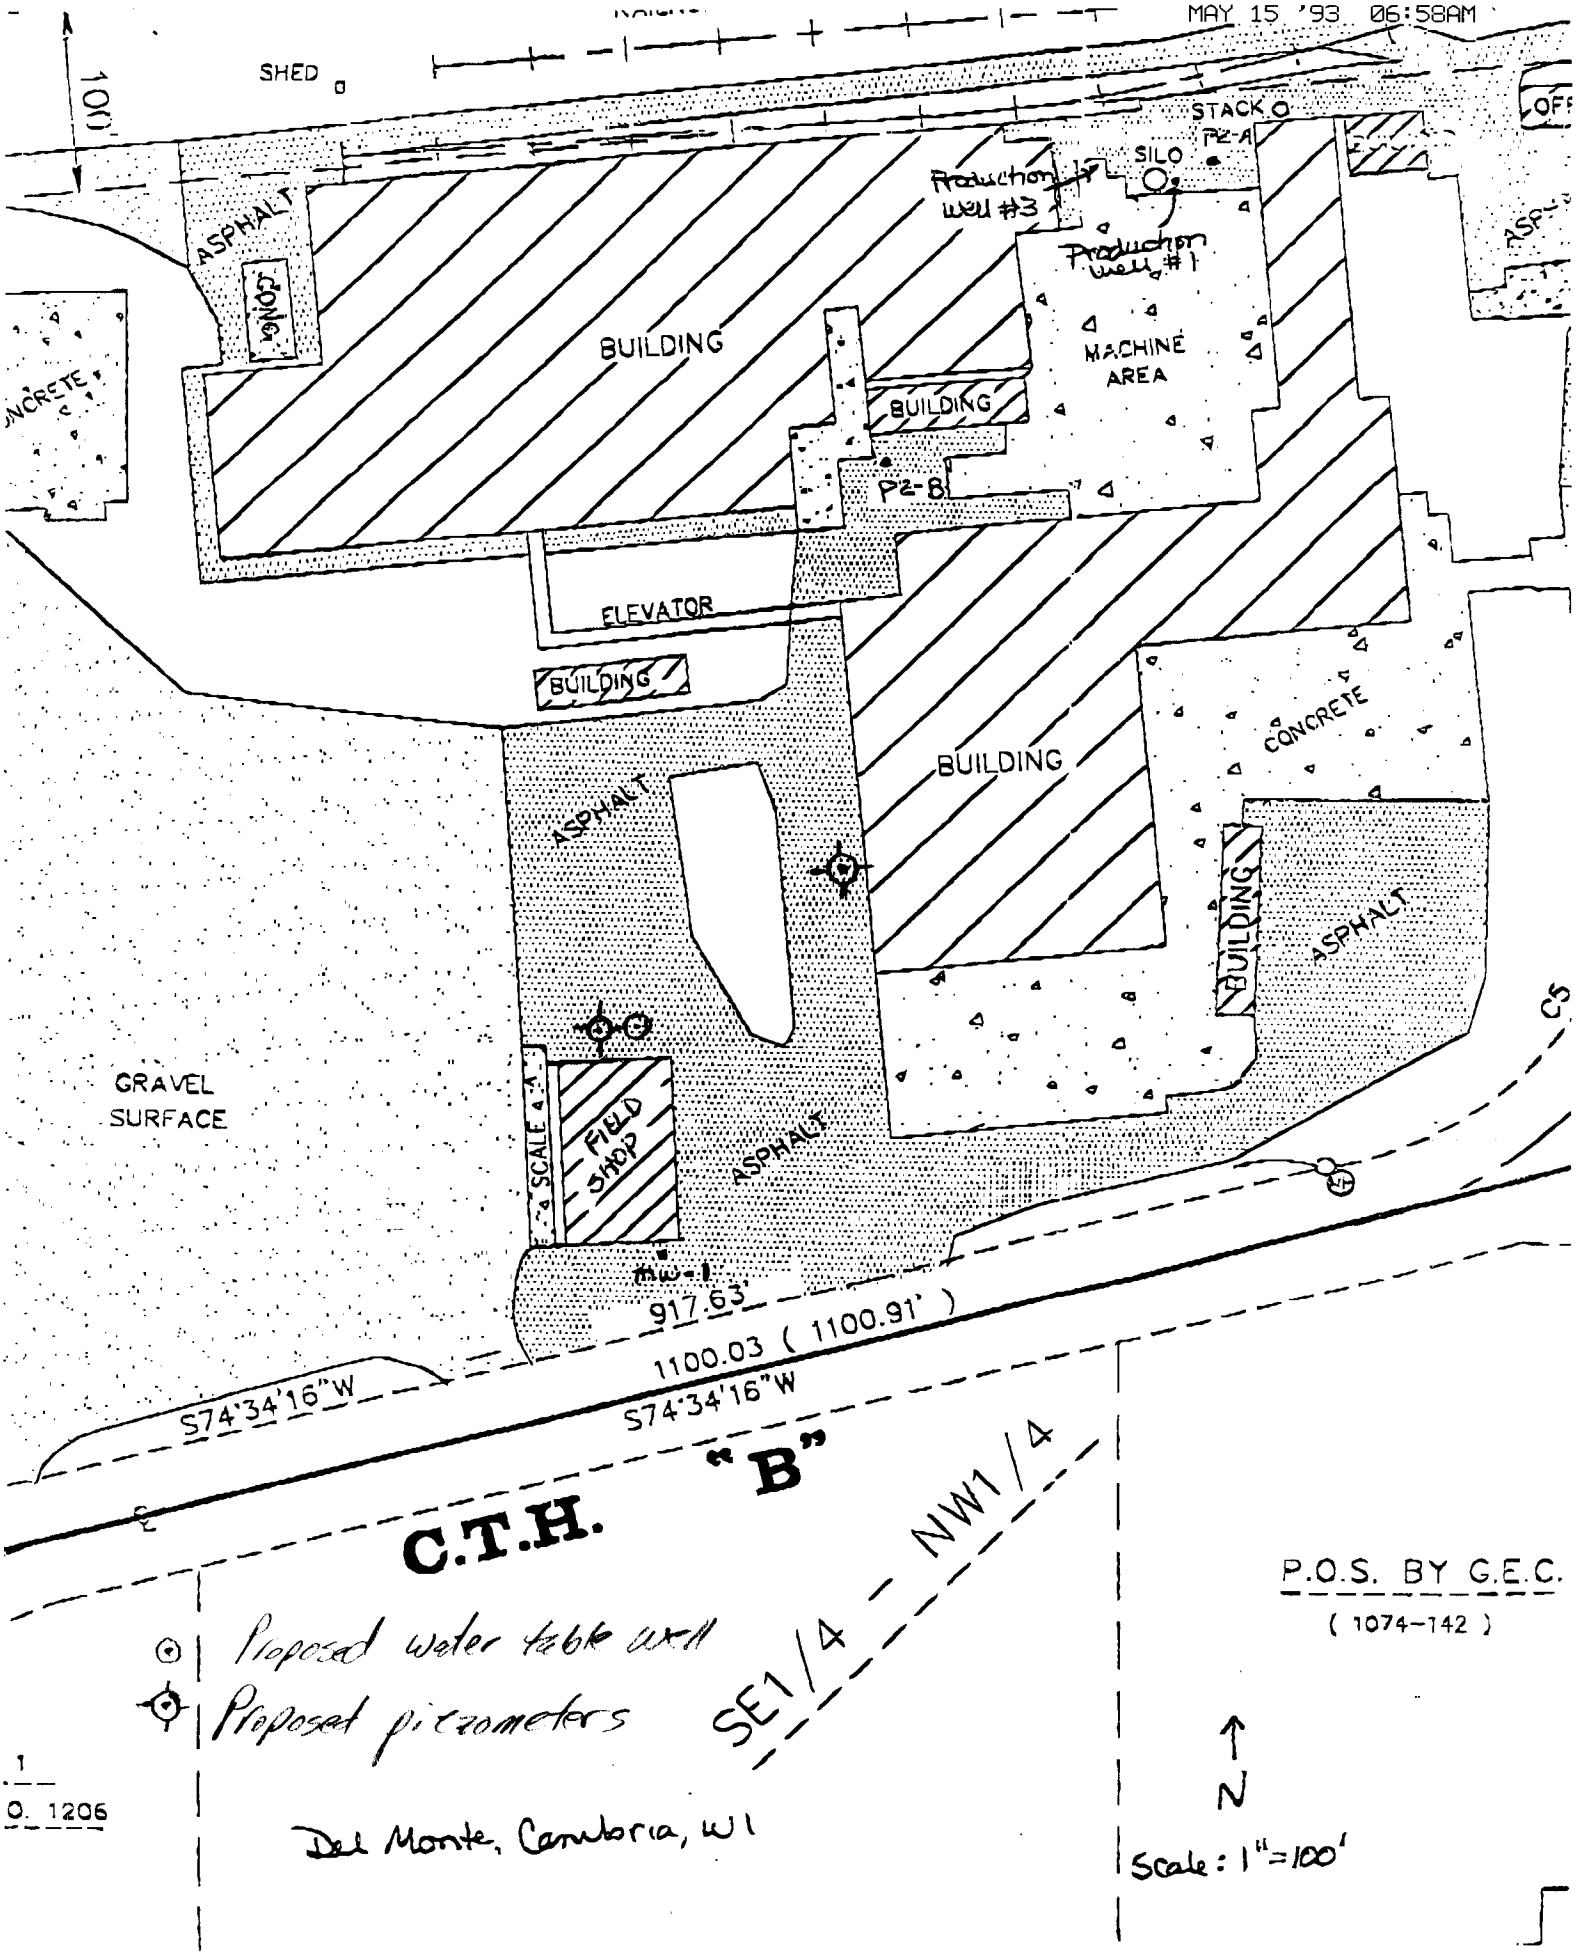
SHED
100'
STACK
P2-A
SILO
Production well #3
Production well #1
ASPHALT
CONC
BUILDING
MACHINE AREA
BUILDING
P2-B
ELEVATOR
BUILDING
BUILDING
CONCRETE
ASPHALT
BUILDING
ASPHALT
GRAVEL SURFACE
SCALE
FIELD SHOP
ASPHALT
mw-1
917.63'
1100.03 (1100.91')
S74°34'16"W
S74°34'16"W
C.T.H. "B"
SE1/4 - NW1/4
P.O.S. BY G.E.C.
(1074-142)
Proposed water table well
Proposed piezometers
N
Scale: 1"=100'
Del Monte, Cambria, WI