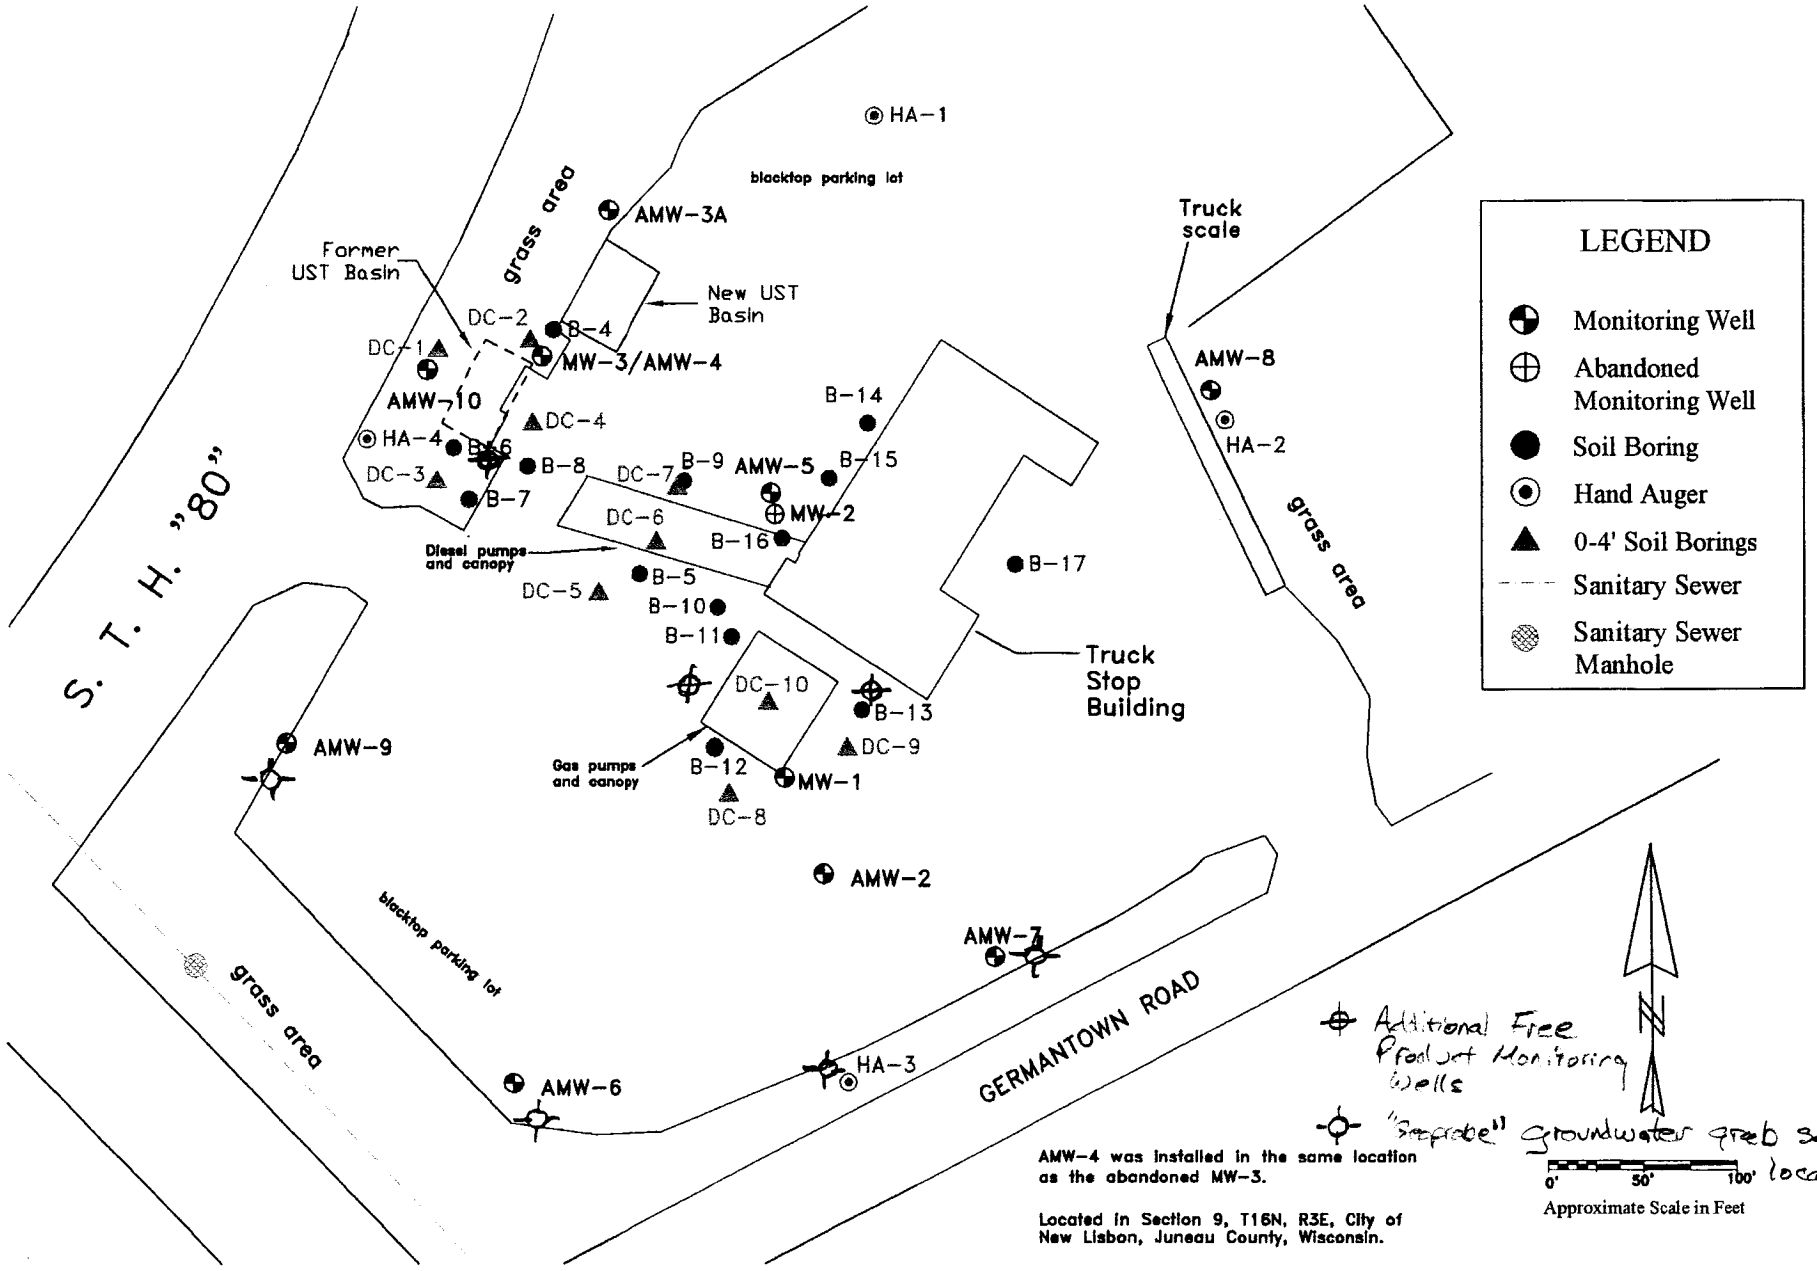

ARCADIS

BORING AND MONITORING WELL LOCATIONS

FORMER UNOCAL AUTO/TRUCK STOP
NEW LISBON, WISCONSIN

DATE	PROJECT MANAGER	DRAWING NAME
3/4/02	DLR	New Lisbon Site Mapping
DRAWN	LEAD DESIGN PROF.	CHECKED
MJC		
PROJECT NUMBER		FIGURE NUMBER
MN000388.0004		2