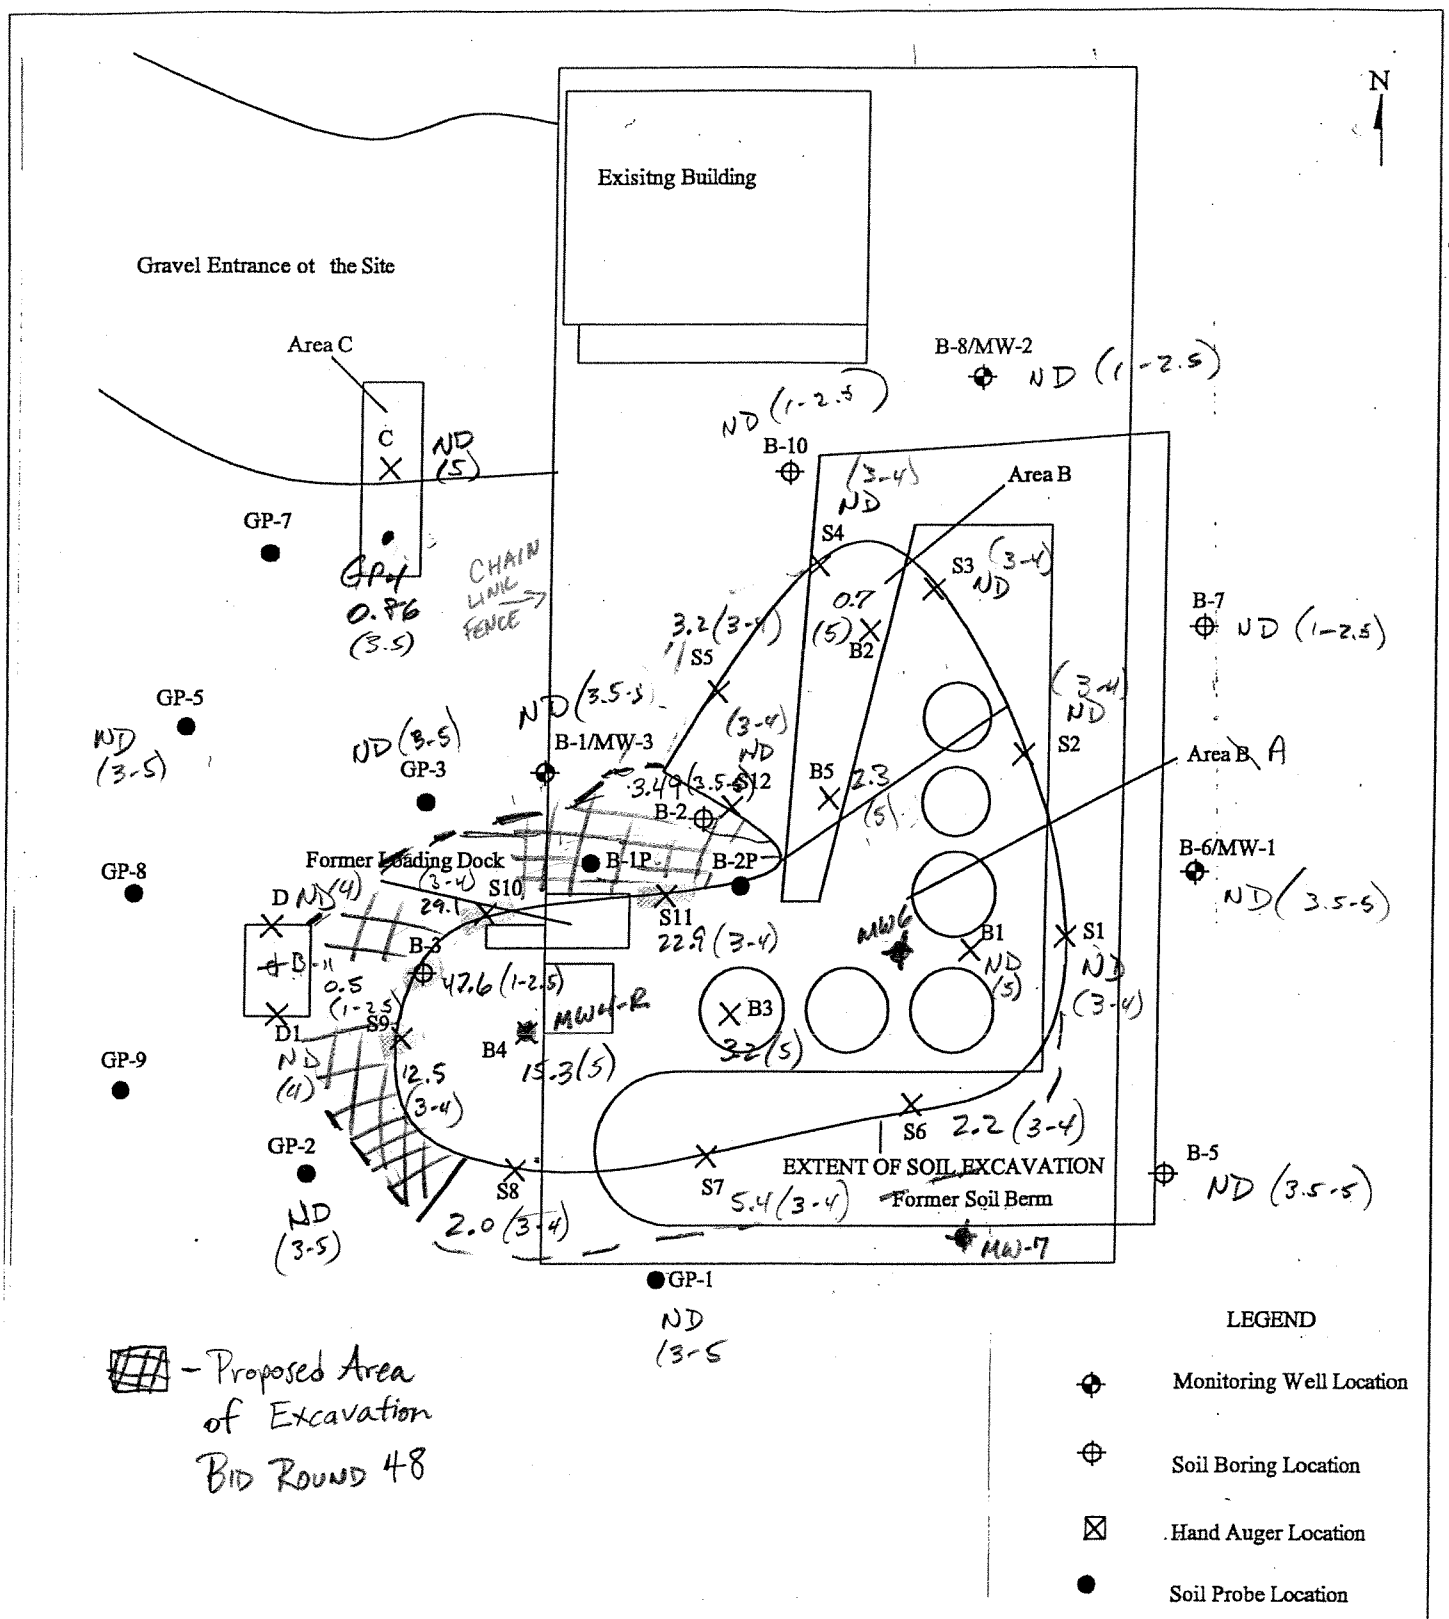

- Proposed Area of Excavation
BID ROUND 48

Monticello Bulk Plant *110 Pratt Street* *Monticello, WI 53507*	*AXIS* *Consulting, LLC* P. O. Box 709 Brookfield, WI 53005 Phone: 262-790-2696 Fax: 262-790-9378	*Figure2: Soil Excavation & Soil Sample Locations* *Drawn By: MP* — *Date: 04/25/02* *Review By: VS* — *Project #: 01-04-05* *Scale: 1" = 20'*