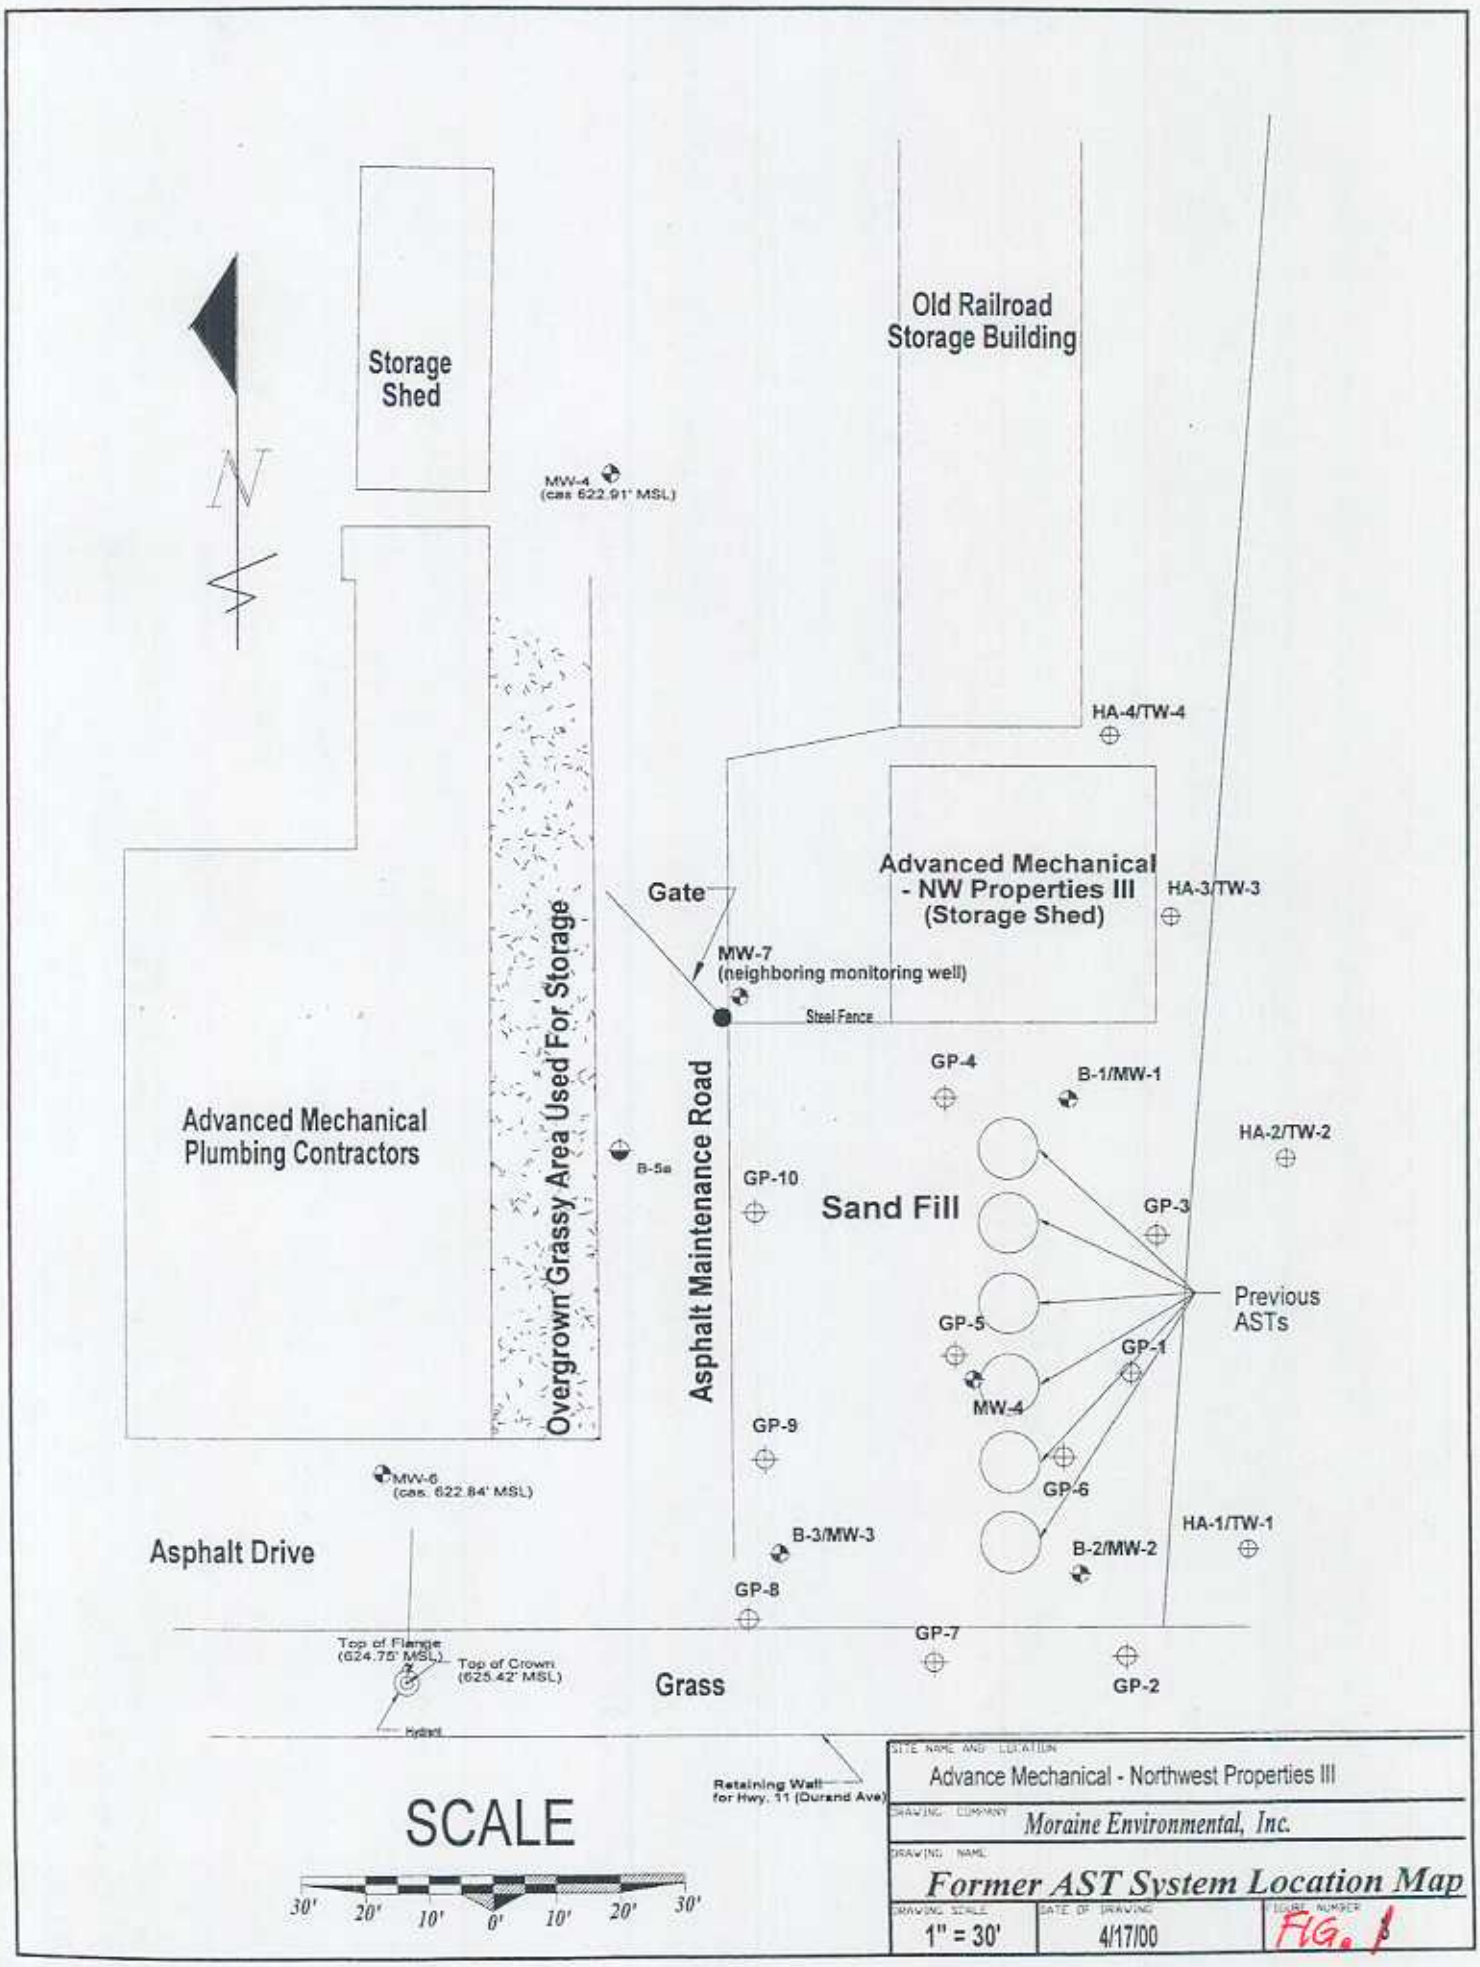
Storage Shed
N
MW-4
(cas 622.91' MSL)
Old Railroad Storage Building
HA-4/TW-4
Advanced Mechanical - NW Properties III (Storage Shed)
HA-3/TW-3
Gate
MW-7
(neighboring monitoring well)
Steel Fence
Advanced Mechanical Plumbing Contractors
Overgrown Grassy Area Used For Storage
Asphalt Maintenance Road
B-5a
GP-4
B-1/MW-1
HA-2/TW-2
GP-10
Sand Fill
GP-3
Previous ASTs
GP-5
GP-1
MW-4
GP-9
GP-6
MW-6
(cas. 622.84' MSL)
HA-1/TW-1
B-3/MW-3
B-2/MW-2
Asphalt Drive
GP-8
GP-7
Top of Flange
(624.75' MSL)
Top of Crown
(625.42' MSL)
Grass
GP-2
Hydrant
Retaining Wall for Hwy. 11 (Durand Ave)
SCALE
30' 20' 10' 0' 10' 20' 30'
SITE NAME AND LOCATION
Advance Mechanical - Northwest Properties III
DRAWING COMPANY
Moraine Environmental, Inc.
DRAWING NAME
Former AST System Location Map
DRAWING SCALE
1" = 30'
DATE OF DRAWING
4/17/00
FIGURE NUMBER
FIG. 1

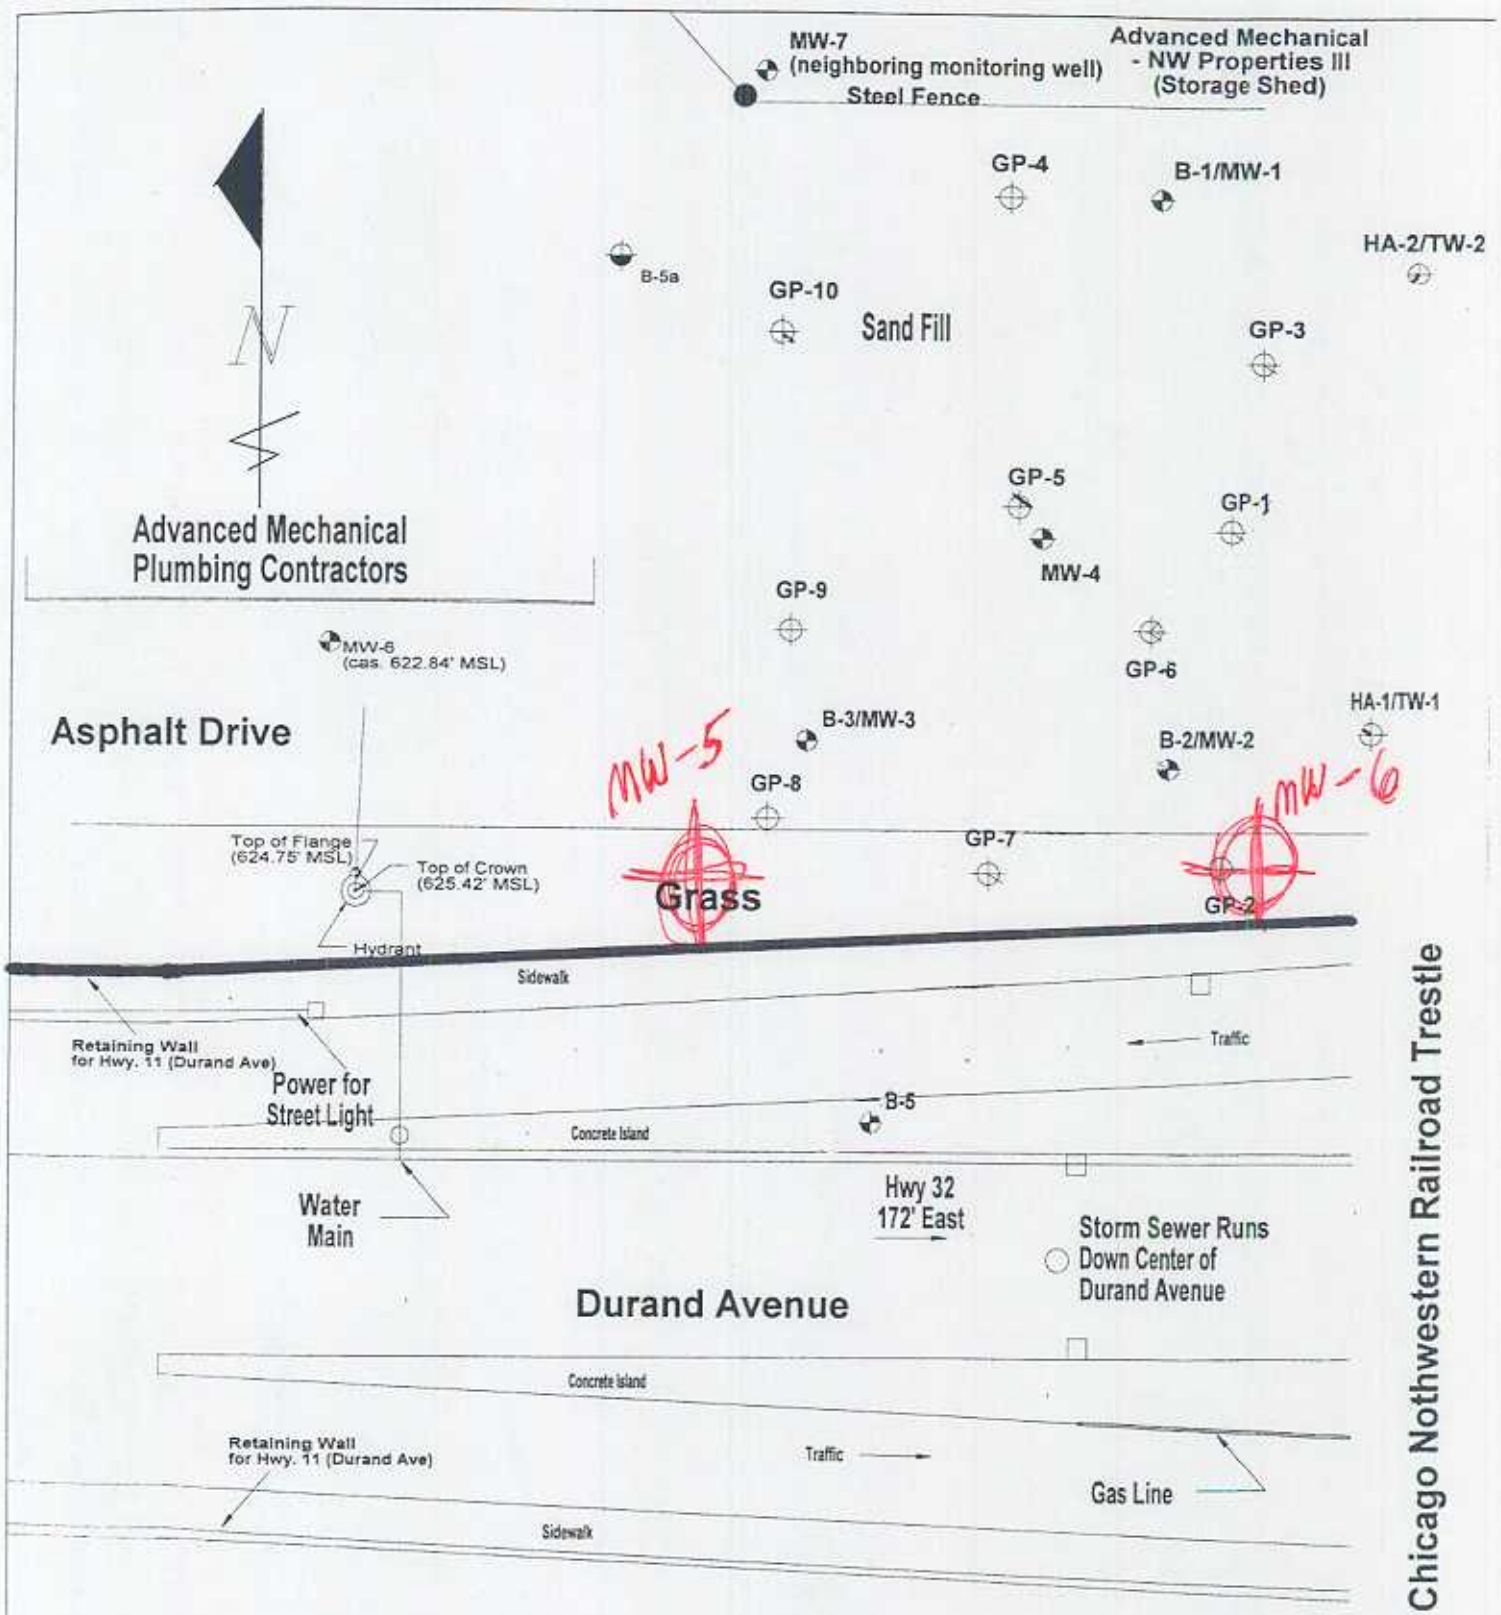

Parcel Identification No. (Tax Key No.): 16857-17
Property Address: 1400 Durand Avenue
Legal Description: Southeast 1/4 of the Southeast 1/4 of Section 20, Township 3 North, Range 23 East.

SCALE

30' 20' 10' 0' 10' 20' 30'

SITE NAME AND LOCATION: Advance Mechanical - Northwest Properties III		
DRAWING COMPANY: *Moraine Environmental, Inc.*		
DRAWING NAME: *Proposed Boring/ Monitoring Well Site Plan Map*		
DRAWING SCALE: 1" = 30'	DATE OF DRAWING: 4/26/00	FIGURE NUMBER: FIG. 2