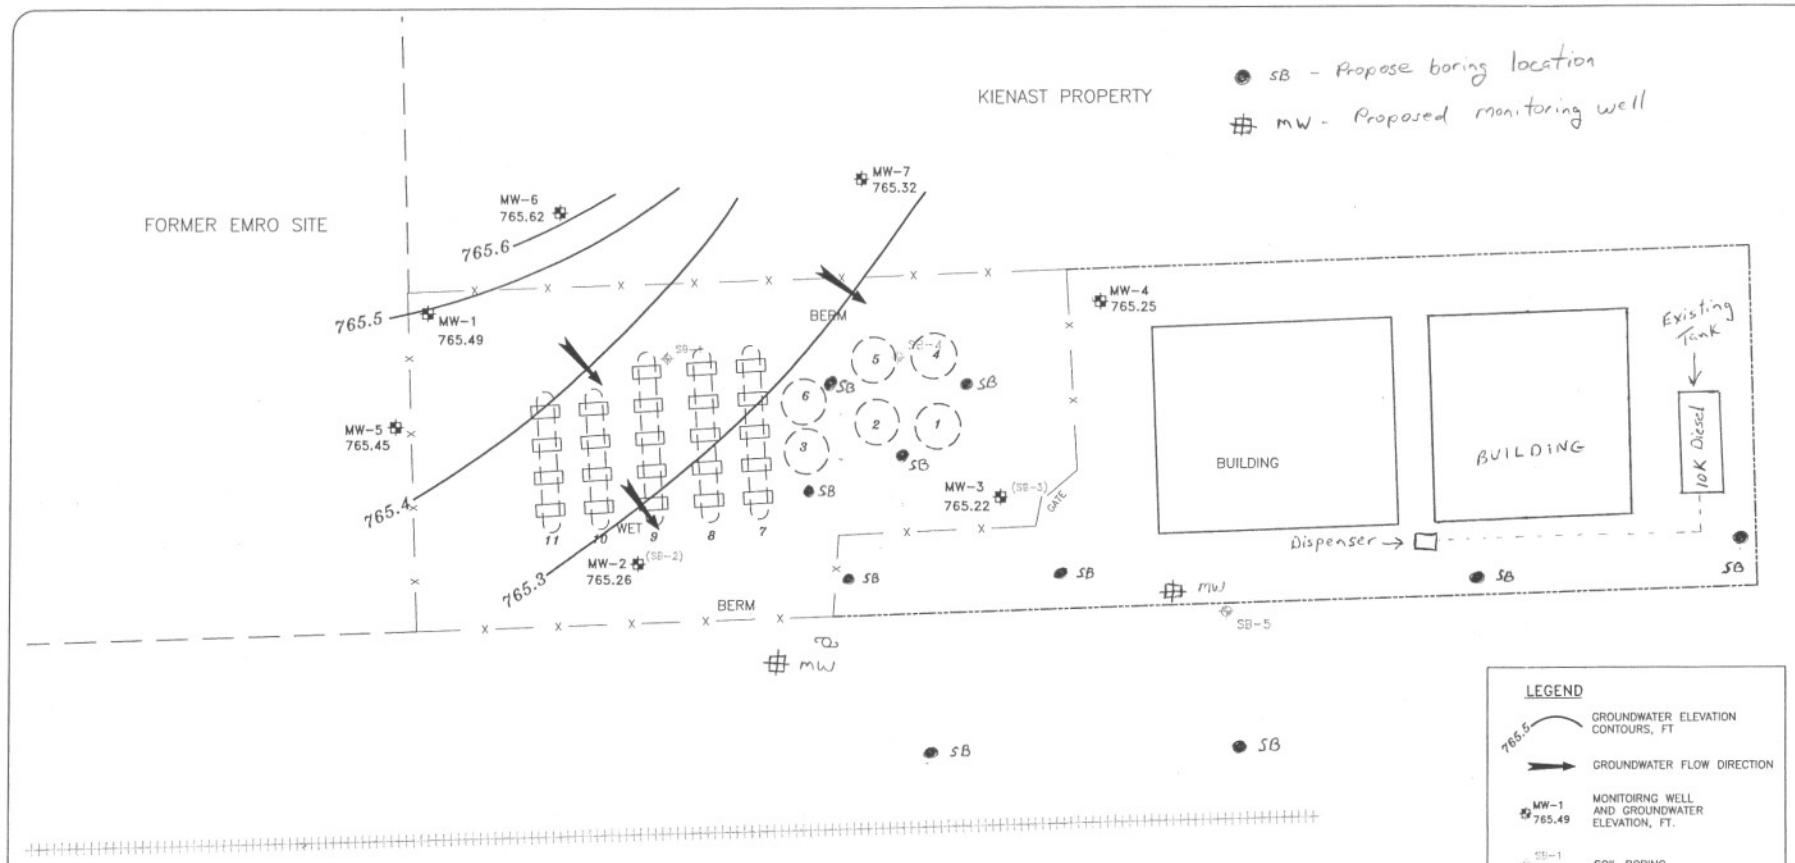

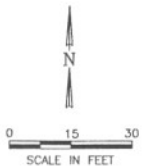

SOURCE NOTE:
THIS DRAWING WAS DEVELOPED FROM CITY OF OSHKOSH ENGINEERING MAP, FIELD MEASUREMENTS BY NRT AND SURVEY DRAWING NO. 4062 BY R.A. SMITH & ASSOCIATES, OSHKOSH, WISCONSIN, DATED JUNE 12, 2003. ALL LOCATIONS ARE APPROXIMATE.

FORMER TANK CONTENTS

1. #2 FUEL OIL TANKS
2. #2 FUEL OIL TANKS
3. SUPER UNLEADED
4. UNLEADED
5. UNLEADED
6. UNLEADED
7. UNKNOWN
8. UNKNOWN
9. #1 FUEL OIL
10. SOLVENT (MINERAL SPIRITS)
11. DIESEL FUEL

LEGEND

765.5	GROUNDWATER ELEVATION CONTOURS, FT
	GROUNDWATER FLOW DIRECTION
MW-1 765.49	MONITOIRNG WELL AND GROUNDWATER ELEVATION, FT.
SB-1	SOIL BORING
	FENCE
	RAILROAD
	PROPERTY BOUNDARY
	O'CONNOR SITE PROPERTY BOUNDARY
	CONCRETE CRADLE (FORMER ASTS)
	FORMER ABOVE GROUND STORAGE TANK
AST	ABOVE GROUND STORAGE TANK
BM-3	BENCH MARK
	UTILITY POLE

MW-8

DRAWN BY:	TAS	DATE: 10/14/05
CHECKED BY:	EPK	DATE: 11/11/05
APPROVED BY:	EPK	DATE: 11/11/05
DRAWING NO: 1446-18-B03		
REFERENCE:		

GROUNDWATER ELEVATION CONTOURS JUNE 12, 2003

O'CONNOR OIL CORPORATION
JACKSON STREET BULK PLANT
2905 N. JACKSON STREET
OSHKOSH, WISCONSIN

NATURAL RESOURCE TECHNOLOGY

PROJECT NO. 1446/1.8

FIGURE NO. 3