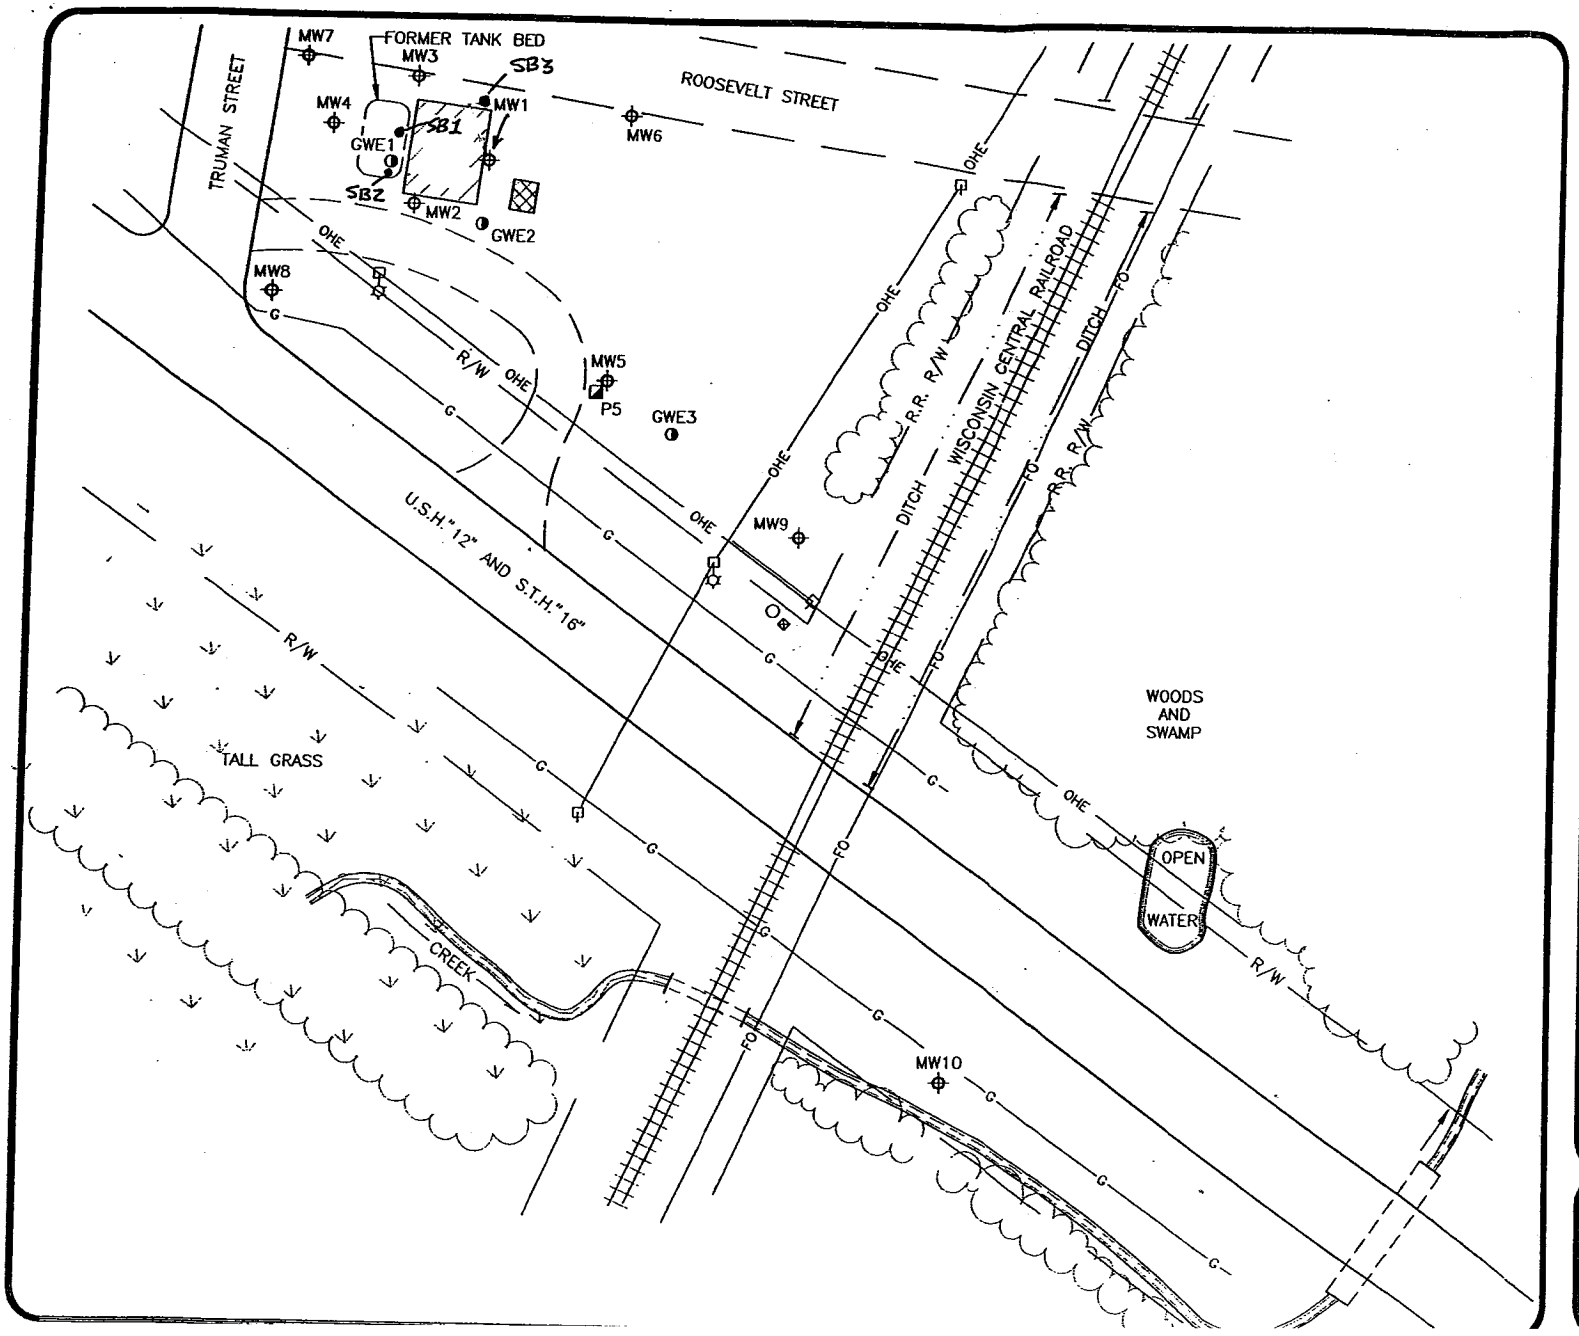

1230 South Blvd.
Baraboo, Wisconsin
53913
608-356-2771

MID-STATE ASSOCIATES, INC.
Engineers · Architects · Planners · Surveyors · Scientists
© 1993 Mid-State Associates

LEGEND

SB1	SOIL BORING
MW3	MONITORING WELL LOCATION WITH GW ELEVATION
GWE1	GROUNDWATER EXTRACTION WELL
P5	PIEZOMETER
	TELEPHONE PEDESTAL
	SANITARY MANHOLE
	POWER POLE WITH LIGHT
—G—	NATURAL GAS
—FO—	FIBER OPTICS
—OHE—	OVERHEAD ELECTRIC
	SVE BUILDING

N
W E
S

50 0 50
SCALE IN FEET

SITE LAYOUT MAP
NORMA FULTON PROPERTY
NEW LISBON, WISCONSIN