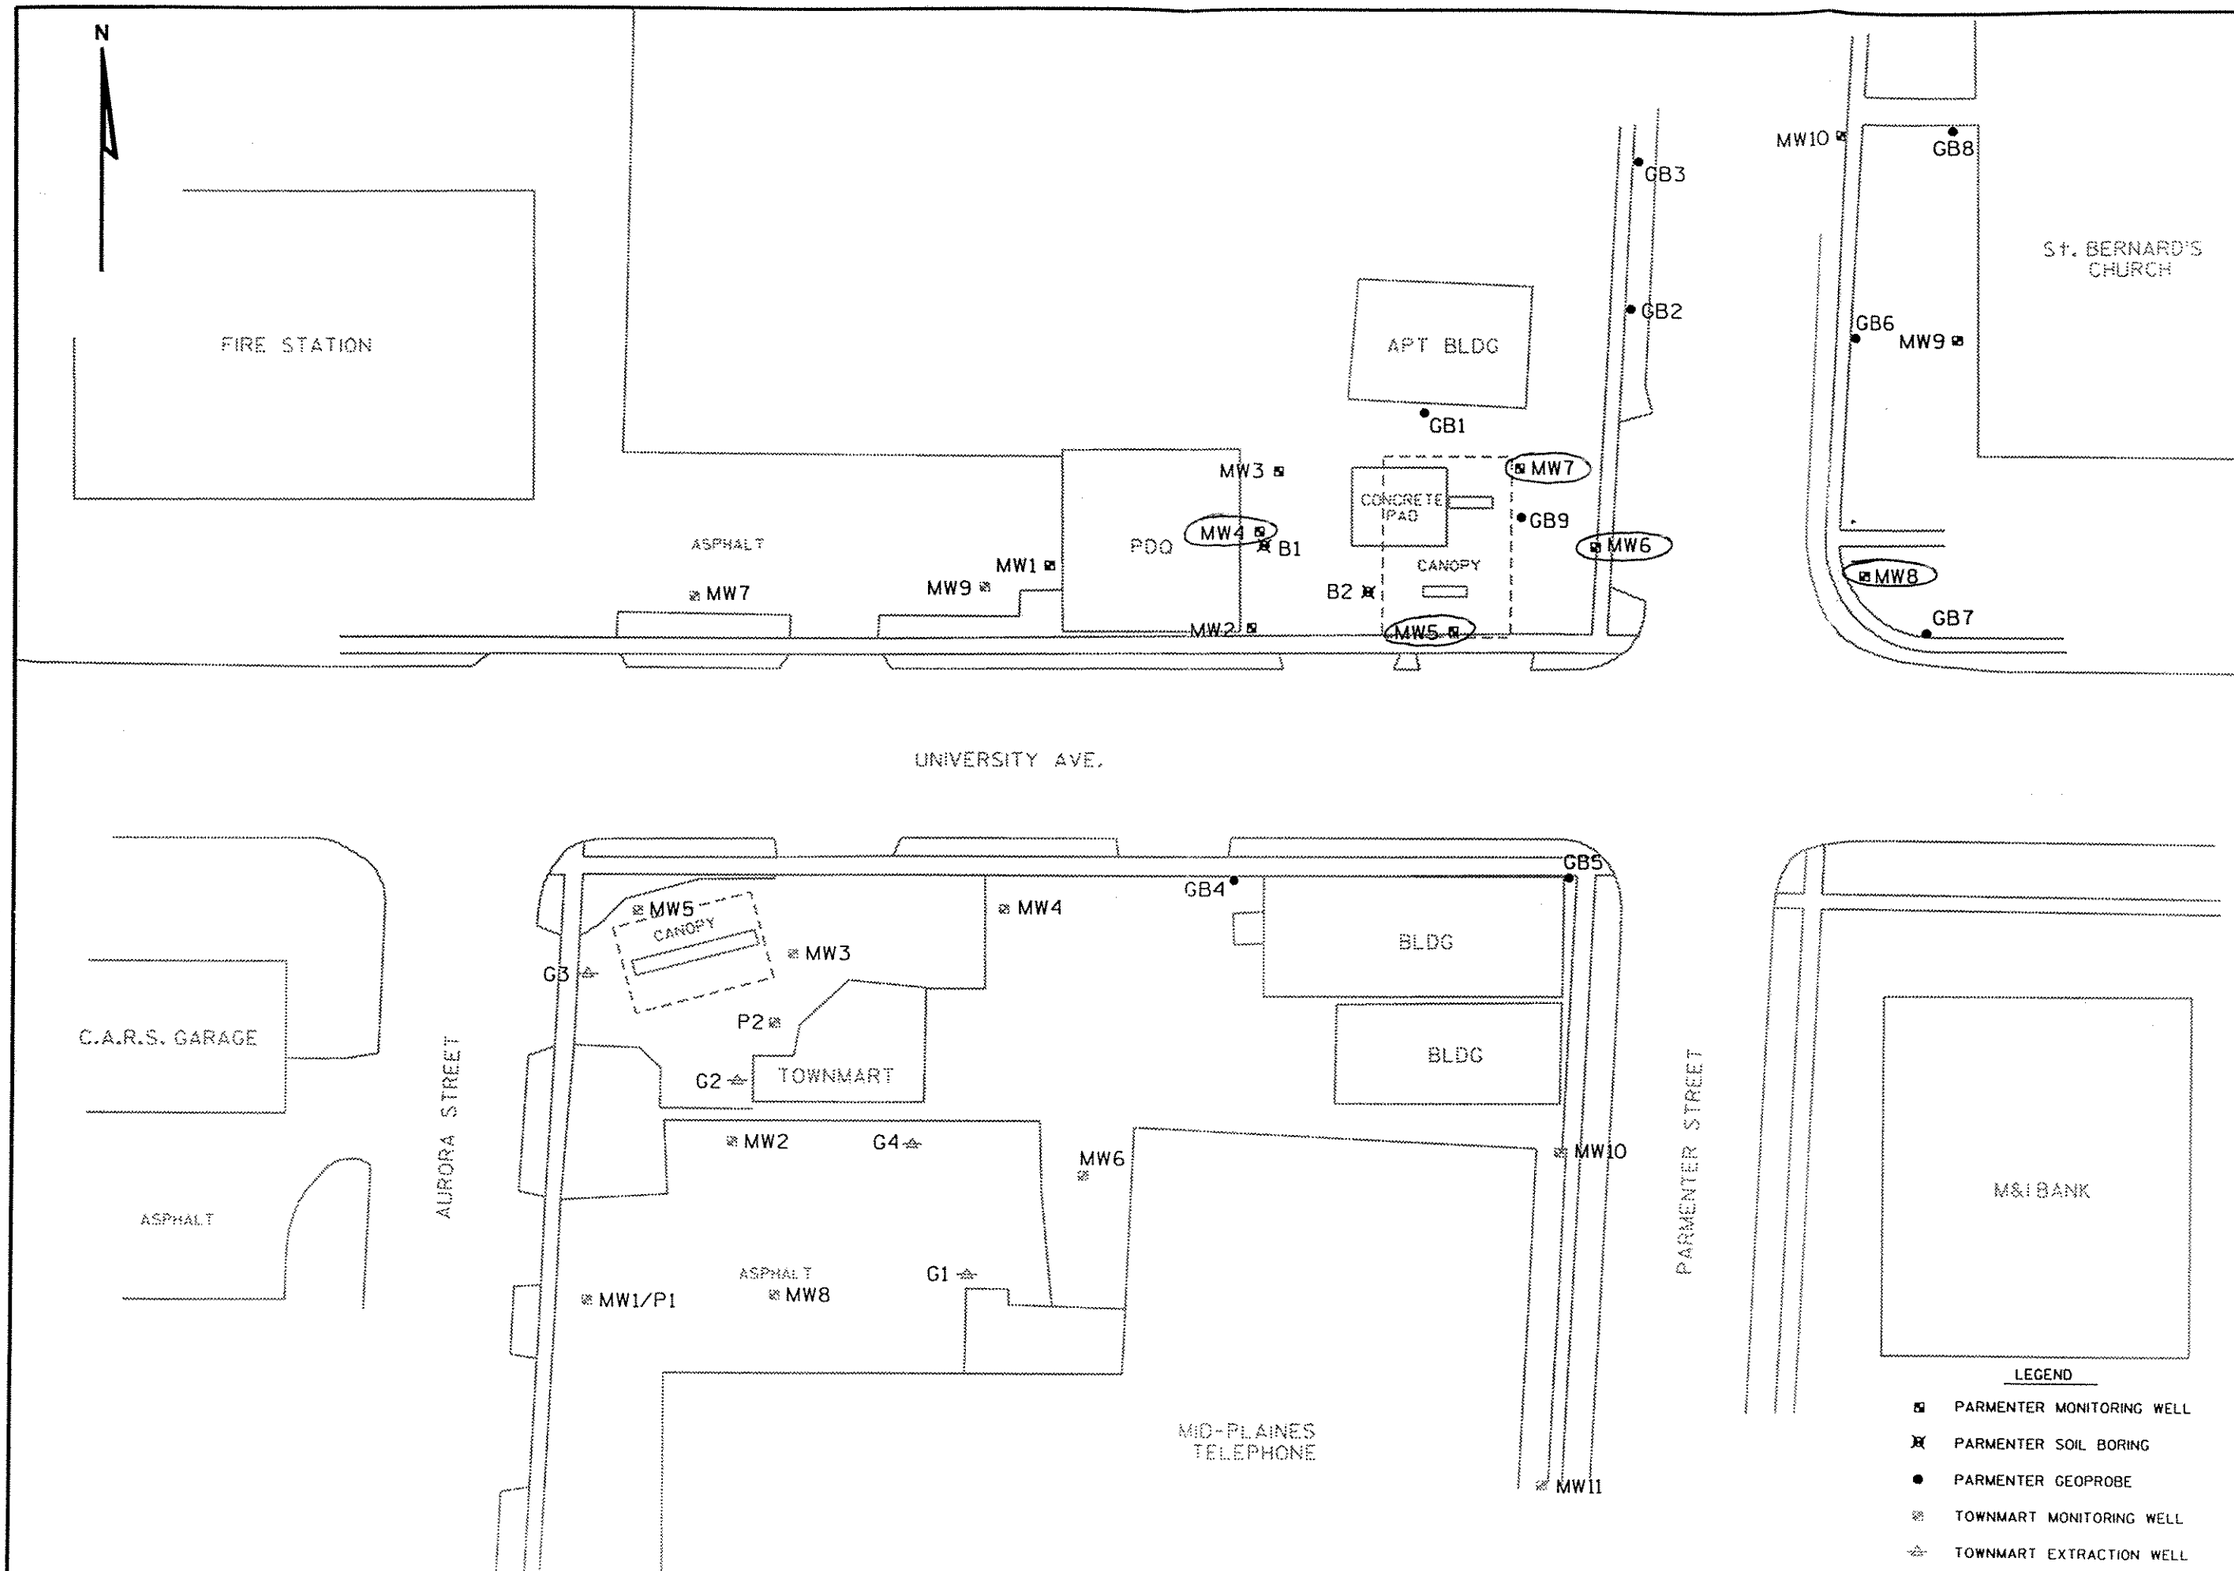

RECORD DRAWING

BY:
DATE:
CONTRACTOR:
CONSTRUCTED:
NOTE:

NO.	REVISION	BY	DATE

SCALE: HOR. 1"=40'
VERT.
DATE: JANUARY 1996
DES BY:
CHK BY:
DWN BY: CAK
APP BY:
PRINTED:

PARMENTER PARTNERSHIP
SITE PLAN

PDQ SITE
2002 PARMENTER STREET.
MIDDLETON, WISCONSIN

STRAND ASSOCIATES, INC. ENGINEERS
910 WEST WINGRA DRIVE
MADISON, WISCONSIN 53715
(608) 251-4843

DRAWING NO.
2.01-2

FILE NAME: SITE.DGN
ORIGINATOR : CAK
PLOT DATE : 12-15-95
PLOT SCALE : 1"=40'
SHEET
OF