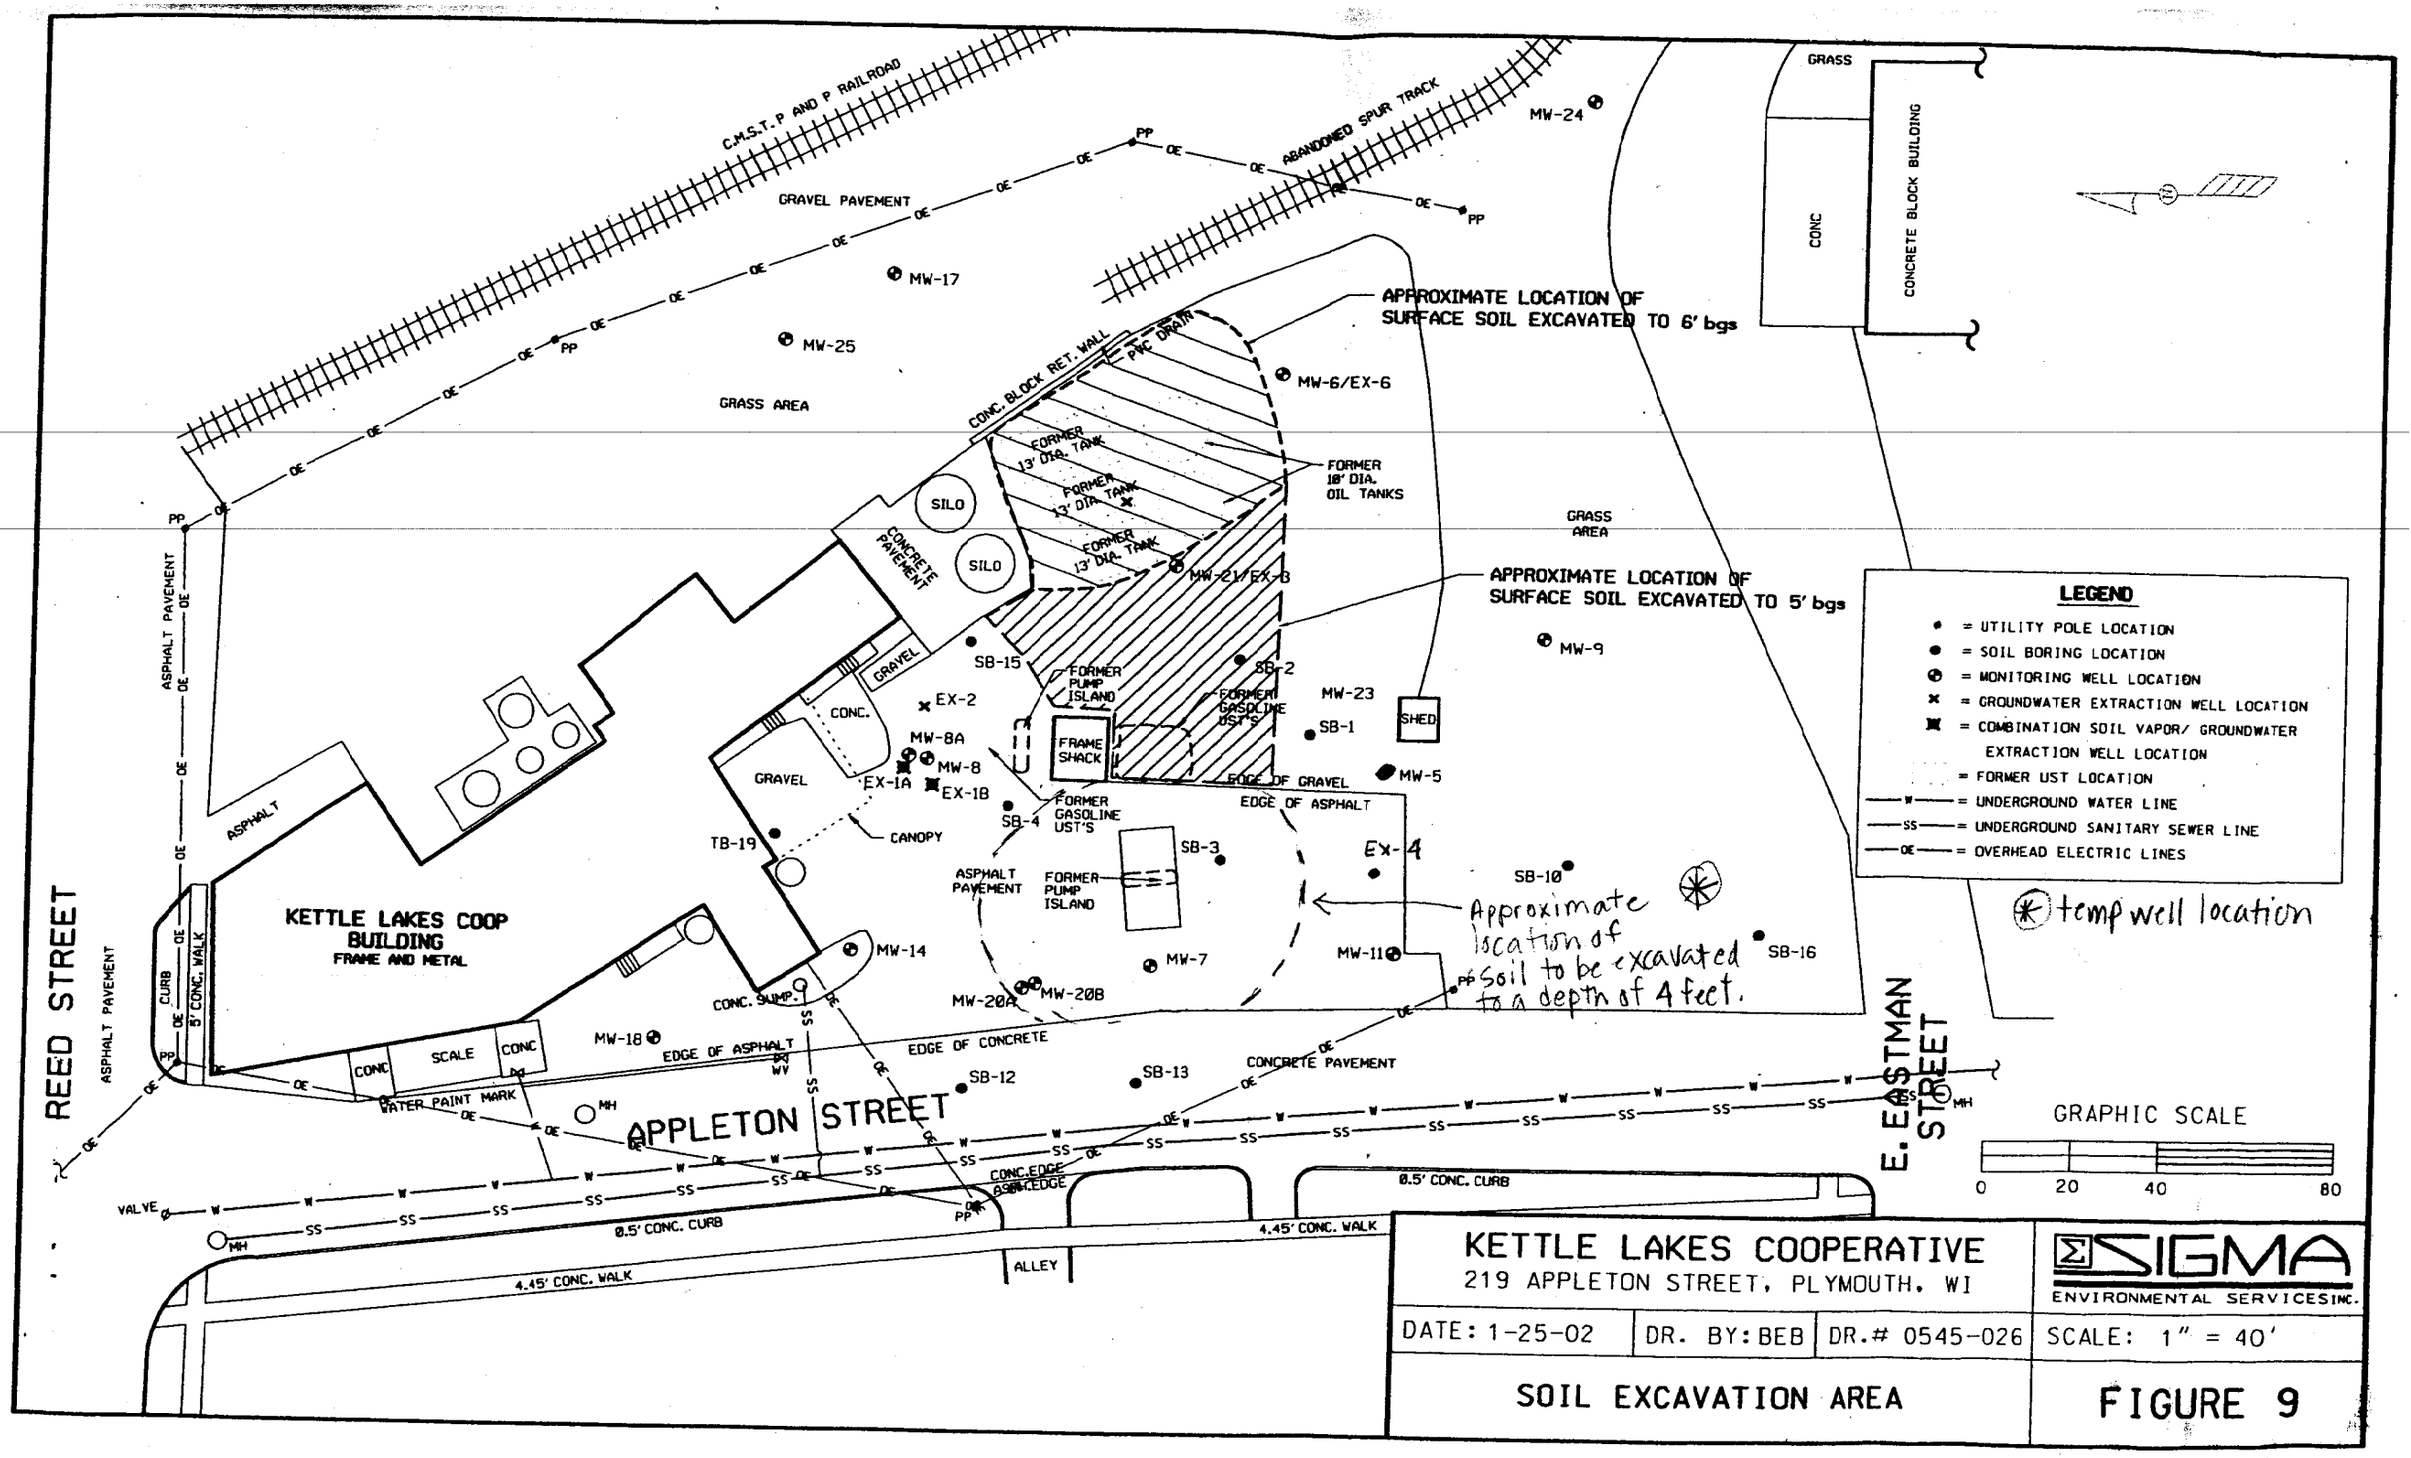
C.M.S.T.P AND P RAILROAD
ABANDONED SPUR TRACK
GRAVEL PAVEMENT
GRASS AREA
MW-17
MW-25
MW-24
MW-6/EX-6
MW-21/EX-3
MW-9
MW-23
MW-5
MW-8A
MW-8
EX-1A
EX-1B
EX-2
EX-4
MW-14
MW-18
MW-20A
MW-20B
MW-7
MW-11
SB-1
SB-2
SB-3
SB-4
SB-10
SB-12
SB-13
SB-15
SB-16
TB-19
CONC. BLOCK RET. WALL
PVC DRAIN
FORMER 13' DIA. TANK
FORMER 13' DIA. TANK
FORMER 13' DIA. TANK
FORMER 18' DIA. OIL TANKS
APPROXIMATE LOCATION OF SURFACE SOIL EXCAVATED TO 6' bgs
APPROXIMATE LOCATION OF SURFACE SOIL EXCAVATED TO 5' bgs
SILO
SILO
CONCRETE PAVEMENT
GRAVEL
CONC.
FRAME SHACK
FORMER PUMP ISLAND
FORMER GASOLINE UST'S
FORMER GASOLINE UST'S
FORMER PUMP ISLAND
ASPHALT PAVEMENT
EDGE OF GRAVEL
EDGE OF ASPHALT
CANOPY
SHED
GRASS
CONC
CONCRETE BLOCK BUILDING
GRASS AREA
ASPHALT PAVEMENT
ASPHALT
KETTLE LAKES COOP BUILDING
FRAME AND METAL
CURB
5' CONC. WALK
CONC
SCALE
CONC
WATER PAINT MARK
CONC. SUMP
EDGE OF ASPHALT
EDGE OF CONCRETE
CONCRETE PAVEMENT
REED STREET
APPLETON STREET
E. EASTMAN STREET
VALVE
MH
CONC. EDGE
0.5' CONC. CURB
4.45' CONC. WALK
ALLEY
Approximate location of soil to be excavated to a depth of 4 feet.
LEGEND
= UTILITY POLE LOCATION
= SOIL BORING LOCATION
= MONITORING WELL LOCATION
= GROUNDWATER EXTRACTION WELL LOCATION
= COMBINATION SOIL VAPOR/ GROUNDWATER EXTRACTION WELL LOCATION
= FORMER UST LOCATION
= UNDERGROUND WATER LINE
= UNDERGROUND SANITARY SEWER LINE
= OVERHEAD ELECTRIC LINES
temp well location
GRAPHIC SCALE
0
20
40
80
KETTLE LAKES COOPERATIVE
219 APPLETON STREET, PLYMOUTH, WI
SIGMA
ENVIRONMENTAL SERVICES INC.
DATE: 1-25-02
DR. BY: BEB
DR.# 0545-026
SCALE: 1" = 40'
SOIL EXCAVATION AREA
FIGURE 9