Copy Reduction
Scale no longer applicable

SITE LAYOUT MAP

RASMUSSEN BUILDING
SPARTA, WISCONSIN

METCO

SCALE: 1 IN. = 60 FT.

DRAWN BY: JPED
DATE: 6/21/00
JOB NO: R-99-6302/0888

LEGEND
- DOT PROJECT SOIL SAMPLE LOCATION
- DOT PROJECTGROUNDWATER SAMPLE LOCATION
- GEOPROBE BORING LOCATION
- MONITORING WELL LOCATION
- SURFACE WATER SAMPLE LOCATION
- WATER LINE
- SEWER LINE
- GAS LINE
- ELECTRIC LINE

NOTE: INFORMATION BASED ON AVAILABLE DATA ACTUAL CONDITIONS MAY DIFFER.

DOT PROJECT SAMPLE RESULTS (8/23/99)

SOIL SAMPLES

S-1 - 80 PPM DRO, 280 PPM GRO, 6.2 PPM ETHYLBENZENE, 5.0 PPM 1,3,5-TRIMETHYLBENZENE, 17 PPM 1,2,4-TRIMETHYLBENZENE, AND 26.8 PPM XYLENES
S-2 - 74 PPM DRO, 16 PPM GRO, 0.041 PPM 1,3,5-TRIMETHYLBENZENE, 0.275 PPM 1,2,4-TRIMETHYLBENZENE, AND 0.34 PPM XYLENES
SP-1 (STOCKPILE) - 7.6 PPM GRO

GROUNDWATER SAMPLE
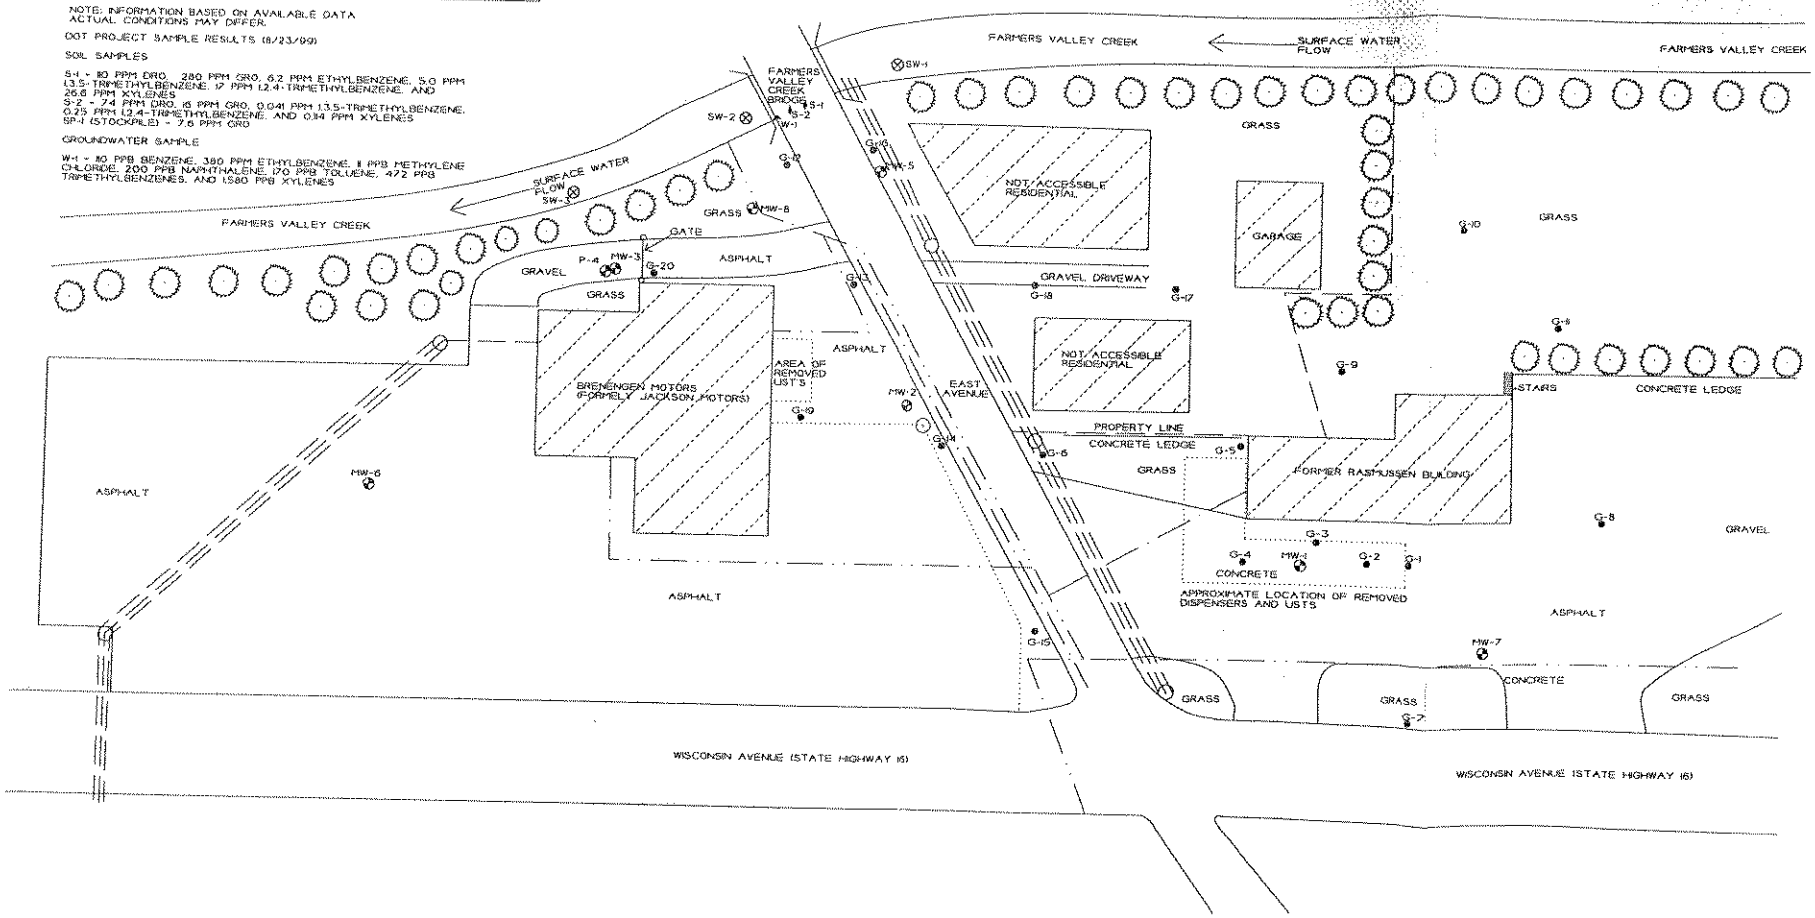
W-1 - 80 PPB BENZENE, 380 PPM ETHYLBENZENE, 8 PPB METHYLENE CHLORIDE, 200 PPB NAPHTHALENE, 170 PPB TOLUENE, 472 PPB TRIMETHYLBENZENES, AND 1,580 PPB XYLENES