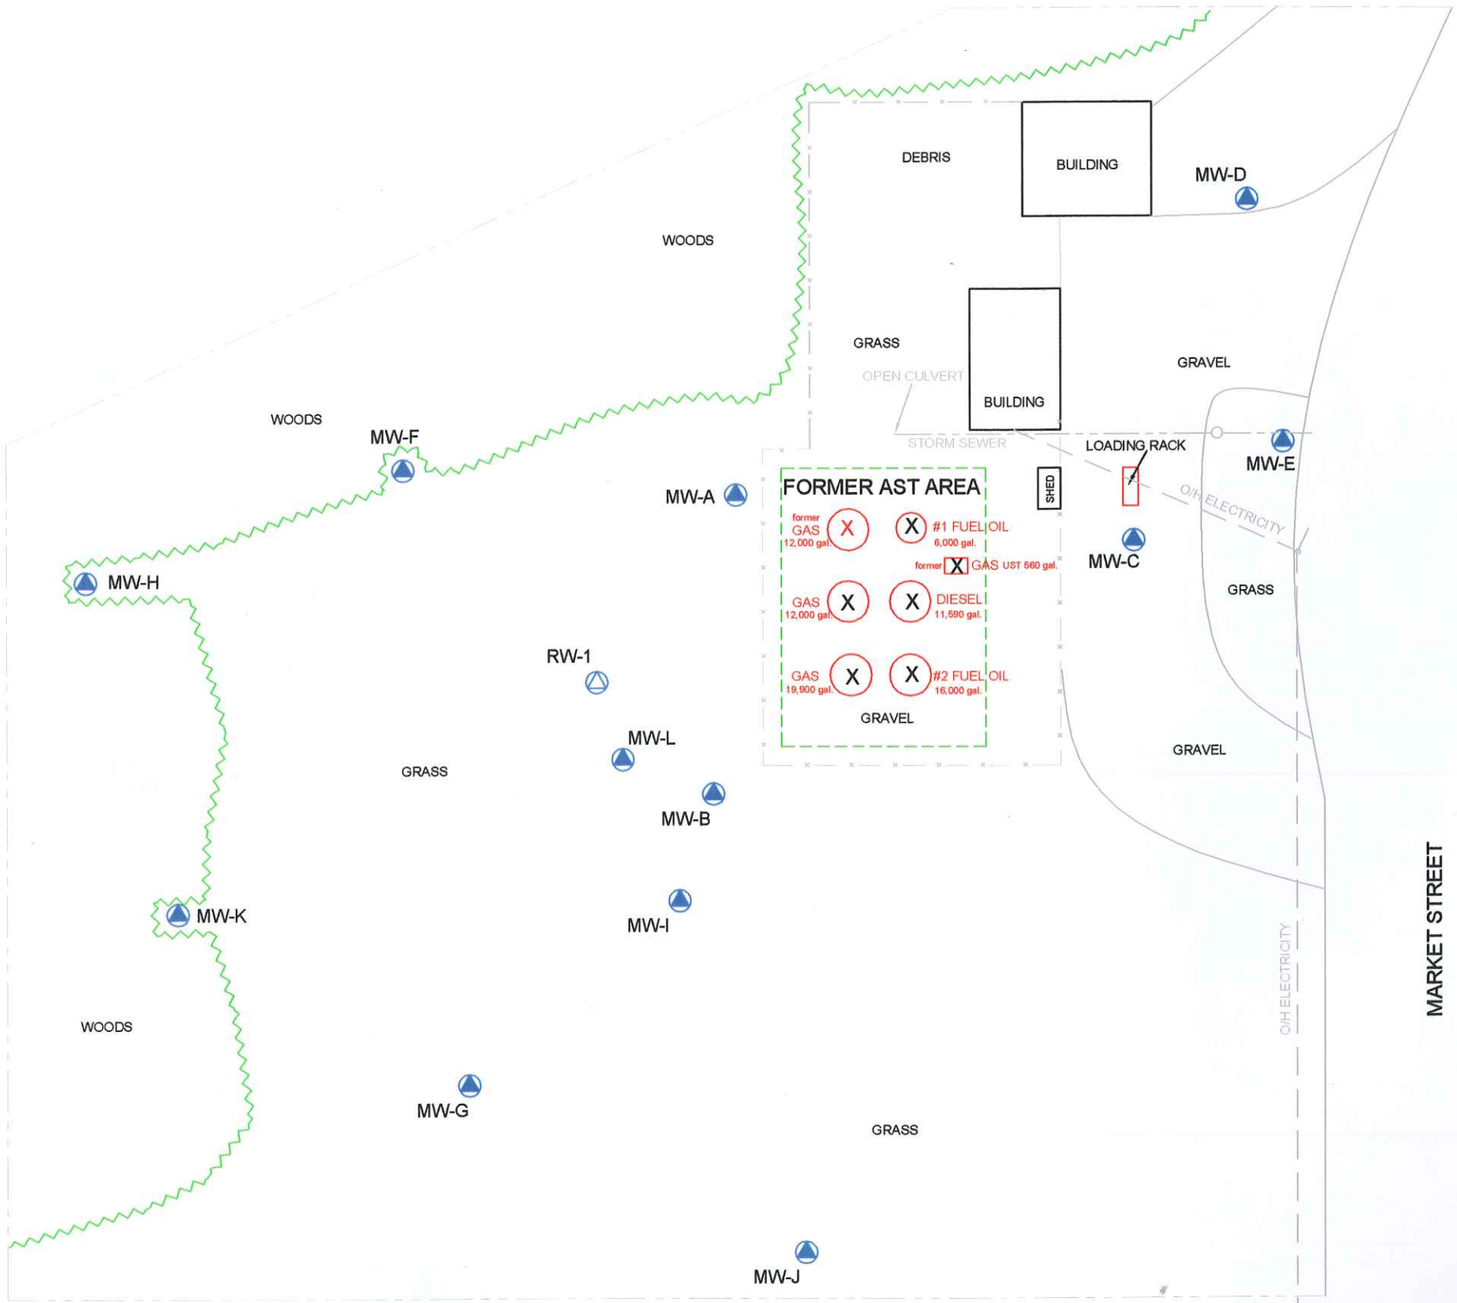

EXPLANATION

- Fence line.
- Former AST bermed area.
- Property line.
- GAS X — Aboveground Storage Tank - removed 2003
- X — Failed AST - removed April 2001
- X — Underground Storage Tank - removed 1991
- MW-A — Monitoring well location with identifier.
- RW-1 — Recovery well location with identifier.

N

0 20 40 80FT

SCALE IS APPROXIMATE

FILE: J:\FIGURES\65575\BORWELL2.DWG <SitePlan>	
DATE: 7/2/2003	DRAWN BY: MLW, DAN CHECKED BY: SER
SOURCE: FIELD NOTES	

SITE PLAN

SMITH PETROLEUM BULK PLANT
110 NORTH MARKET STREET
DARIEN, WISCONSIN

LIESCH ENVIRONMENTAL SERVICES, INC.
6000 GISHOLT DRIVE, SUITE 203
MADISON, WI 53713

FIGURE 2

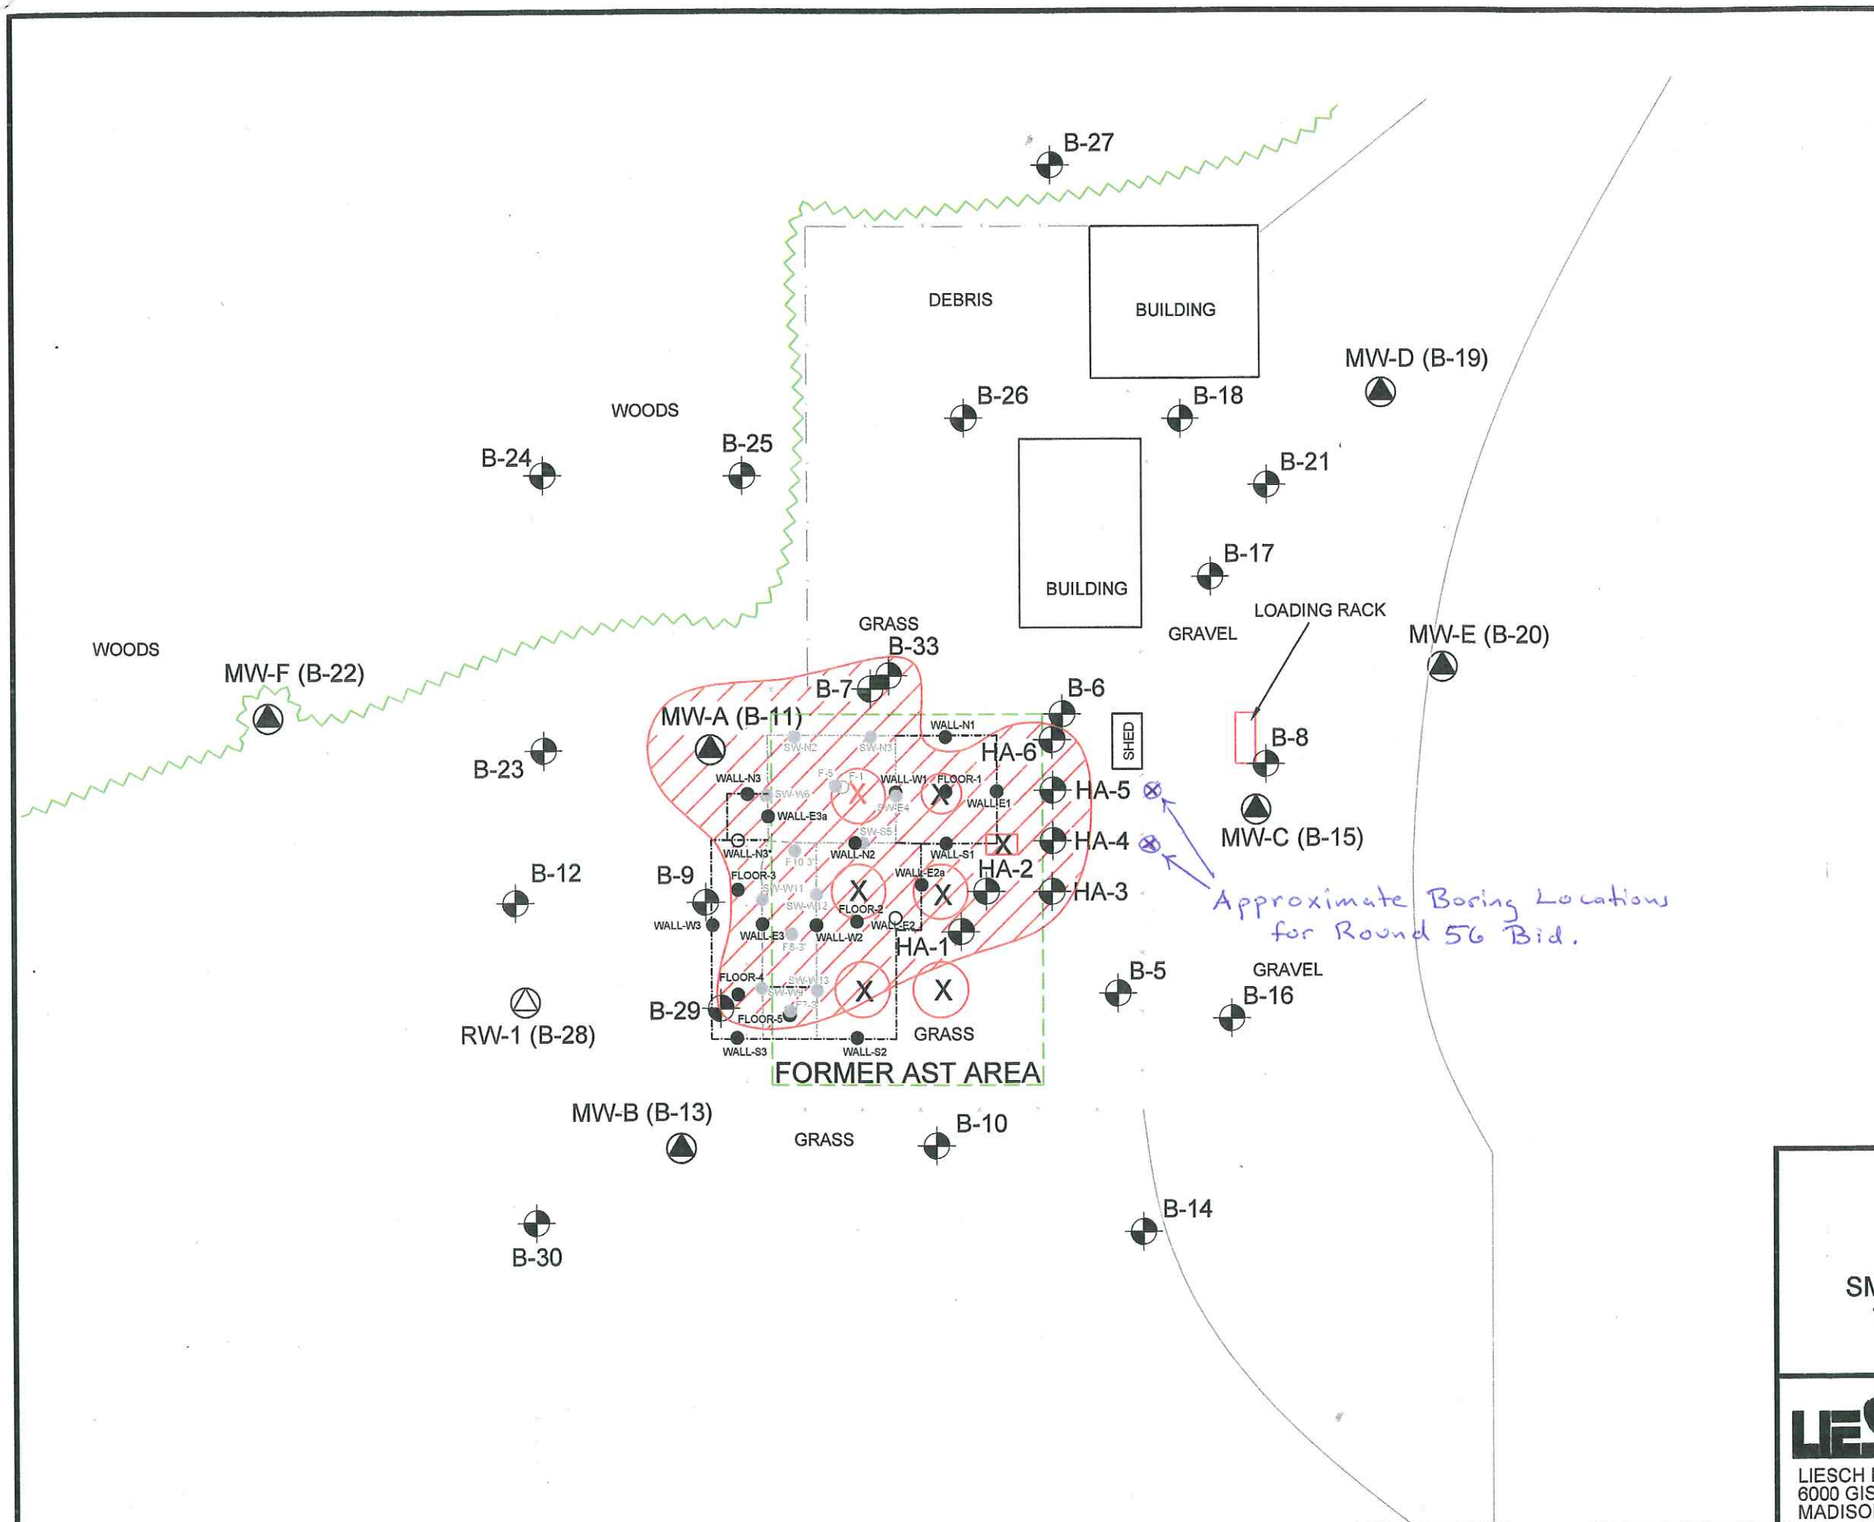

EXPLANATION

- B-5 — Soil boring location with identifier.
- MW-A (B-11) — Monitoring well location with identifier and boring number.
- Fence line.
- AST bermed area.
- Property line.
- Aboveground Storage Tank - removed 2003.
- Failed AST - removed April 2001.
- Underground Storage Tank - removed 1991.
- Extent of excavation (April 2001).
- Extent of excavation (May 2003).
- SW-N2 — Excavation sidewall or floor soil sample location with identifier.
- Estimated extent of soil contamination above compound specific NR 720 generic RCLs.

N

0 5 15 30 60FT

SCALE IS APPROXIMATE

FILE: J:\FIGURES\65575\SOILCTM-postex2003.DWG [SOIL-0906]

DATE: 10/10/2006 DRAWN BY: MLW, DAN CHECKED BY: SER

SOURCE: FIELD NOTES

AERIAL EXTENT OF SOIL CONTAMINATION (SEPTEMBER 2006)

SMITH PETROLEUM BULK PLANT
110 NORTH MARKET STREET
DARIEN, WISCONSIN

LIESCH ENVIRONMENTAL SERVICES, INC.
6000 GISHOLT DRIVE, SUITE 203
MADISON, WI 53713

FIGURE 2