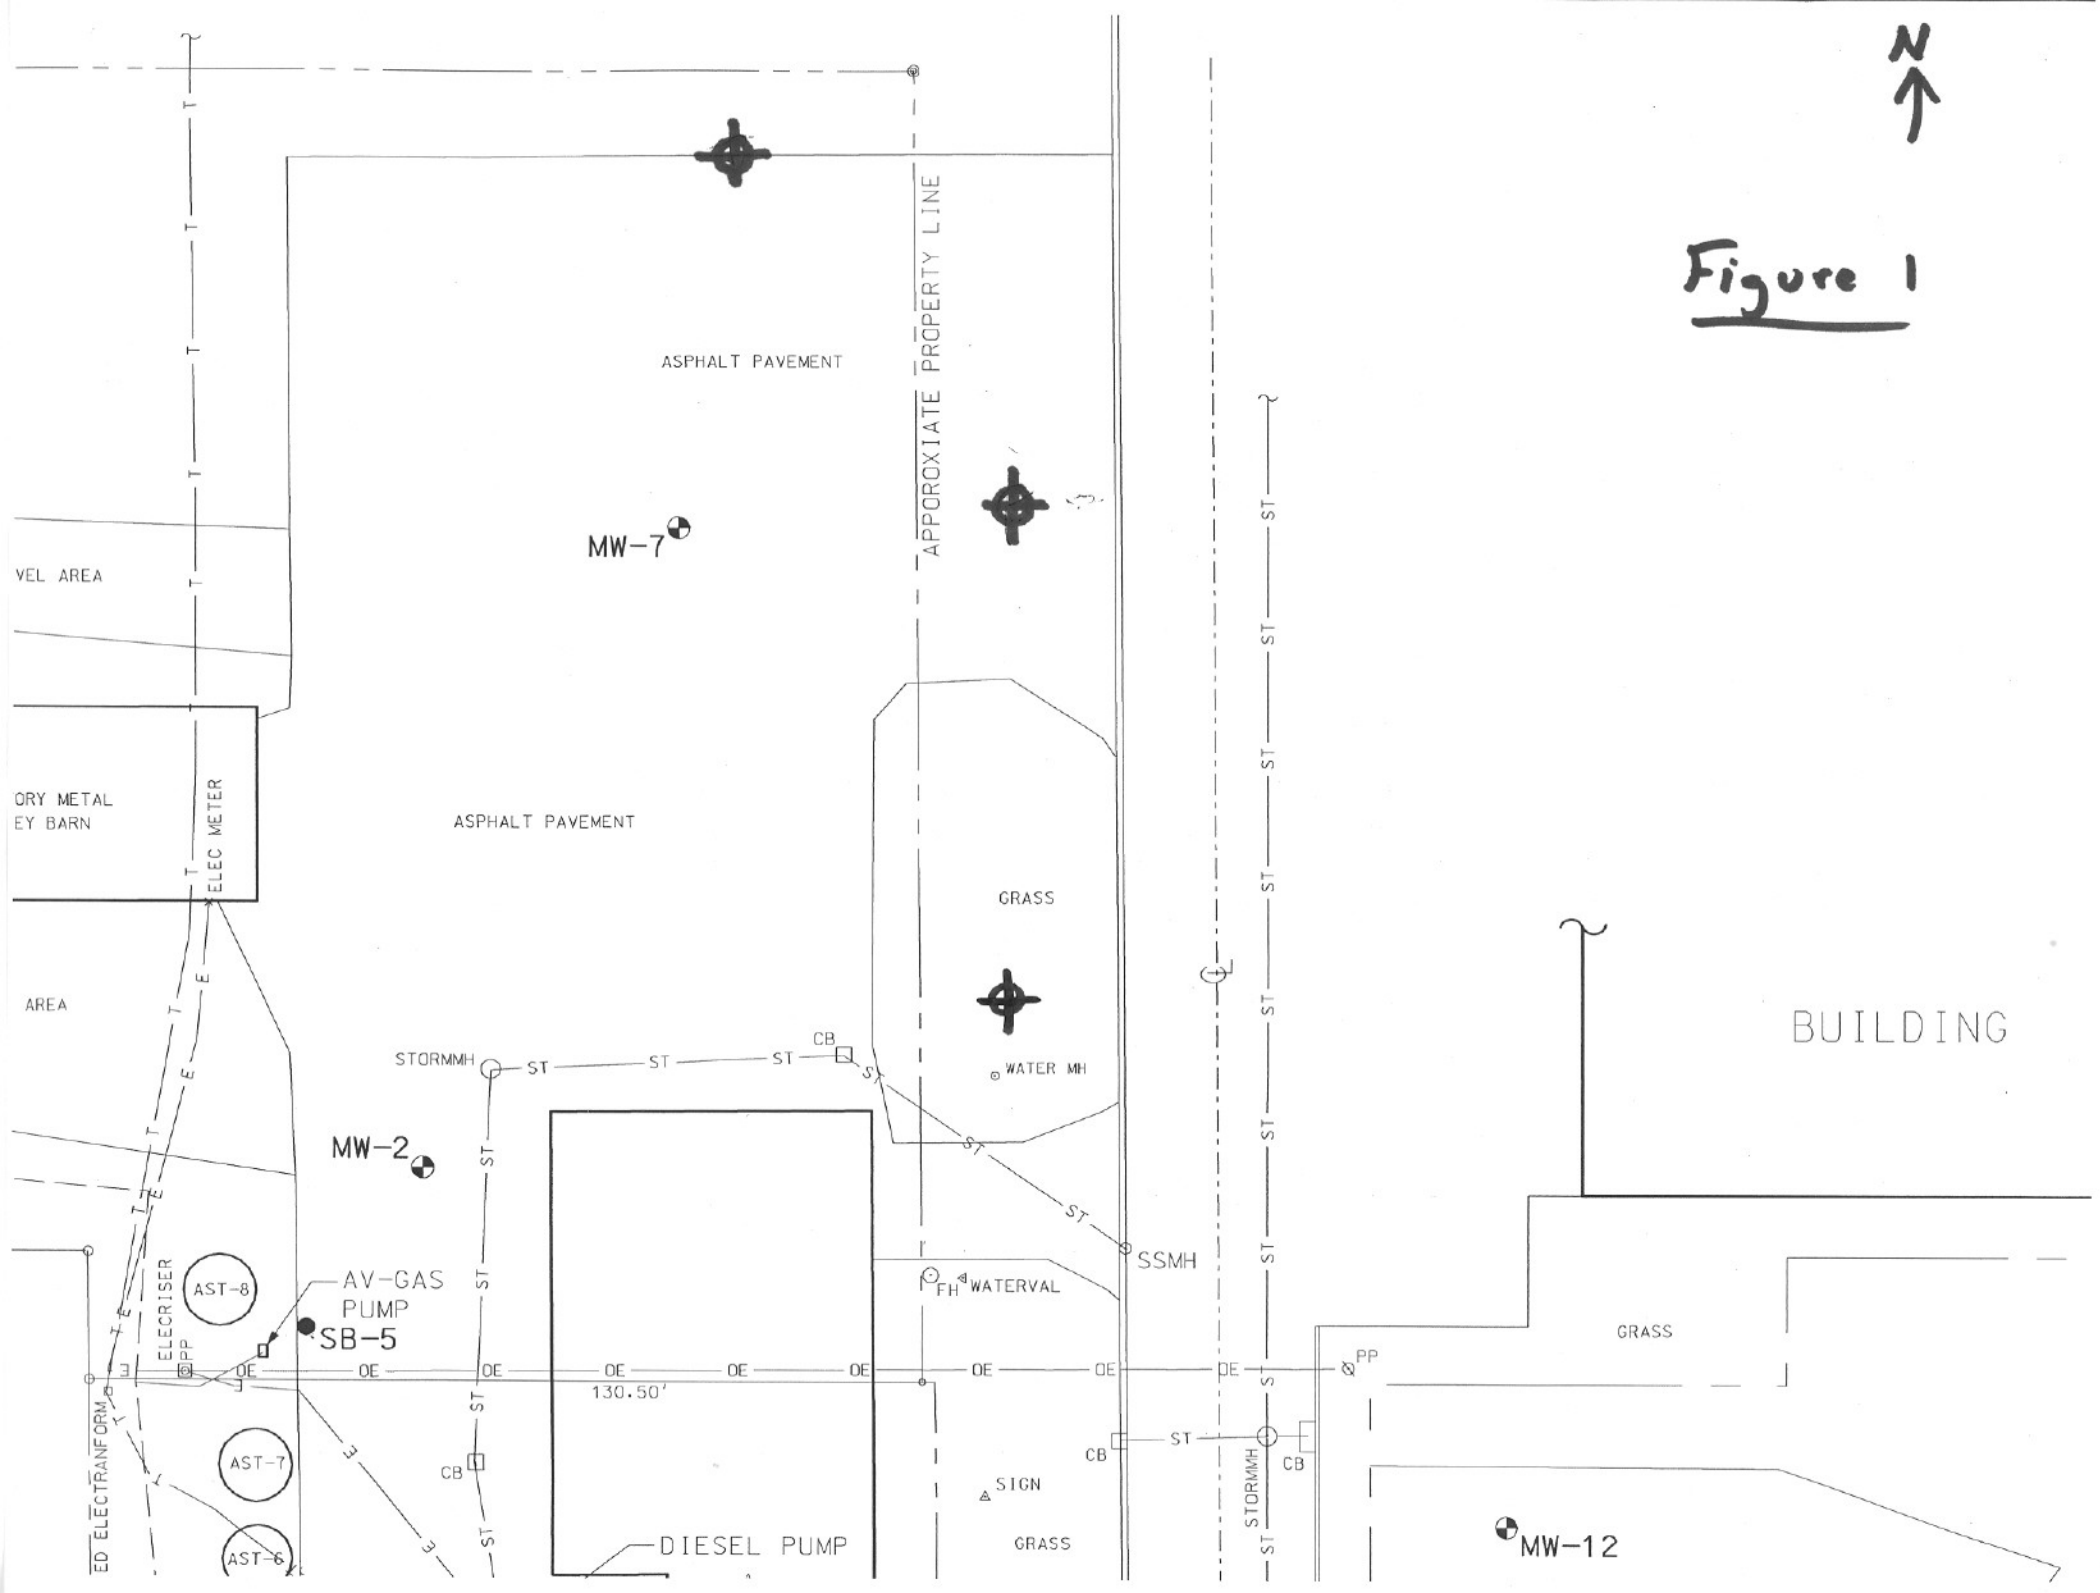
N
Figure 1
ASPHALT PAVEMENT
APPROXIATE PROPERTY LINE
MW-7
VEL AREA
ORY METAL
EY BARN
ELEC METER
ASPHALT PAVEMENT
GRASS
AREA
BUILDING
STORMMH
ST
CB
WATER MH
MW-2
SSMH
FH
WATERVAL
AST-8
AV-GAS
PUMP
SB-5
ELECRISER
PP
OE
130.50'
AST-7
AST-6
ED ELECTRANFORM
DIESEL PUMP
SIGN
GRASS
STORMMH
MW-12