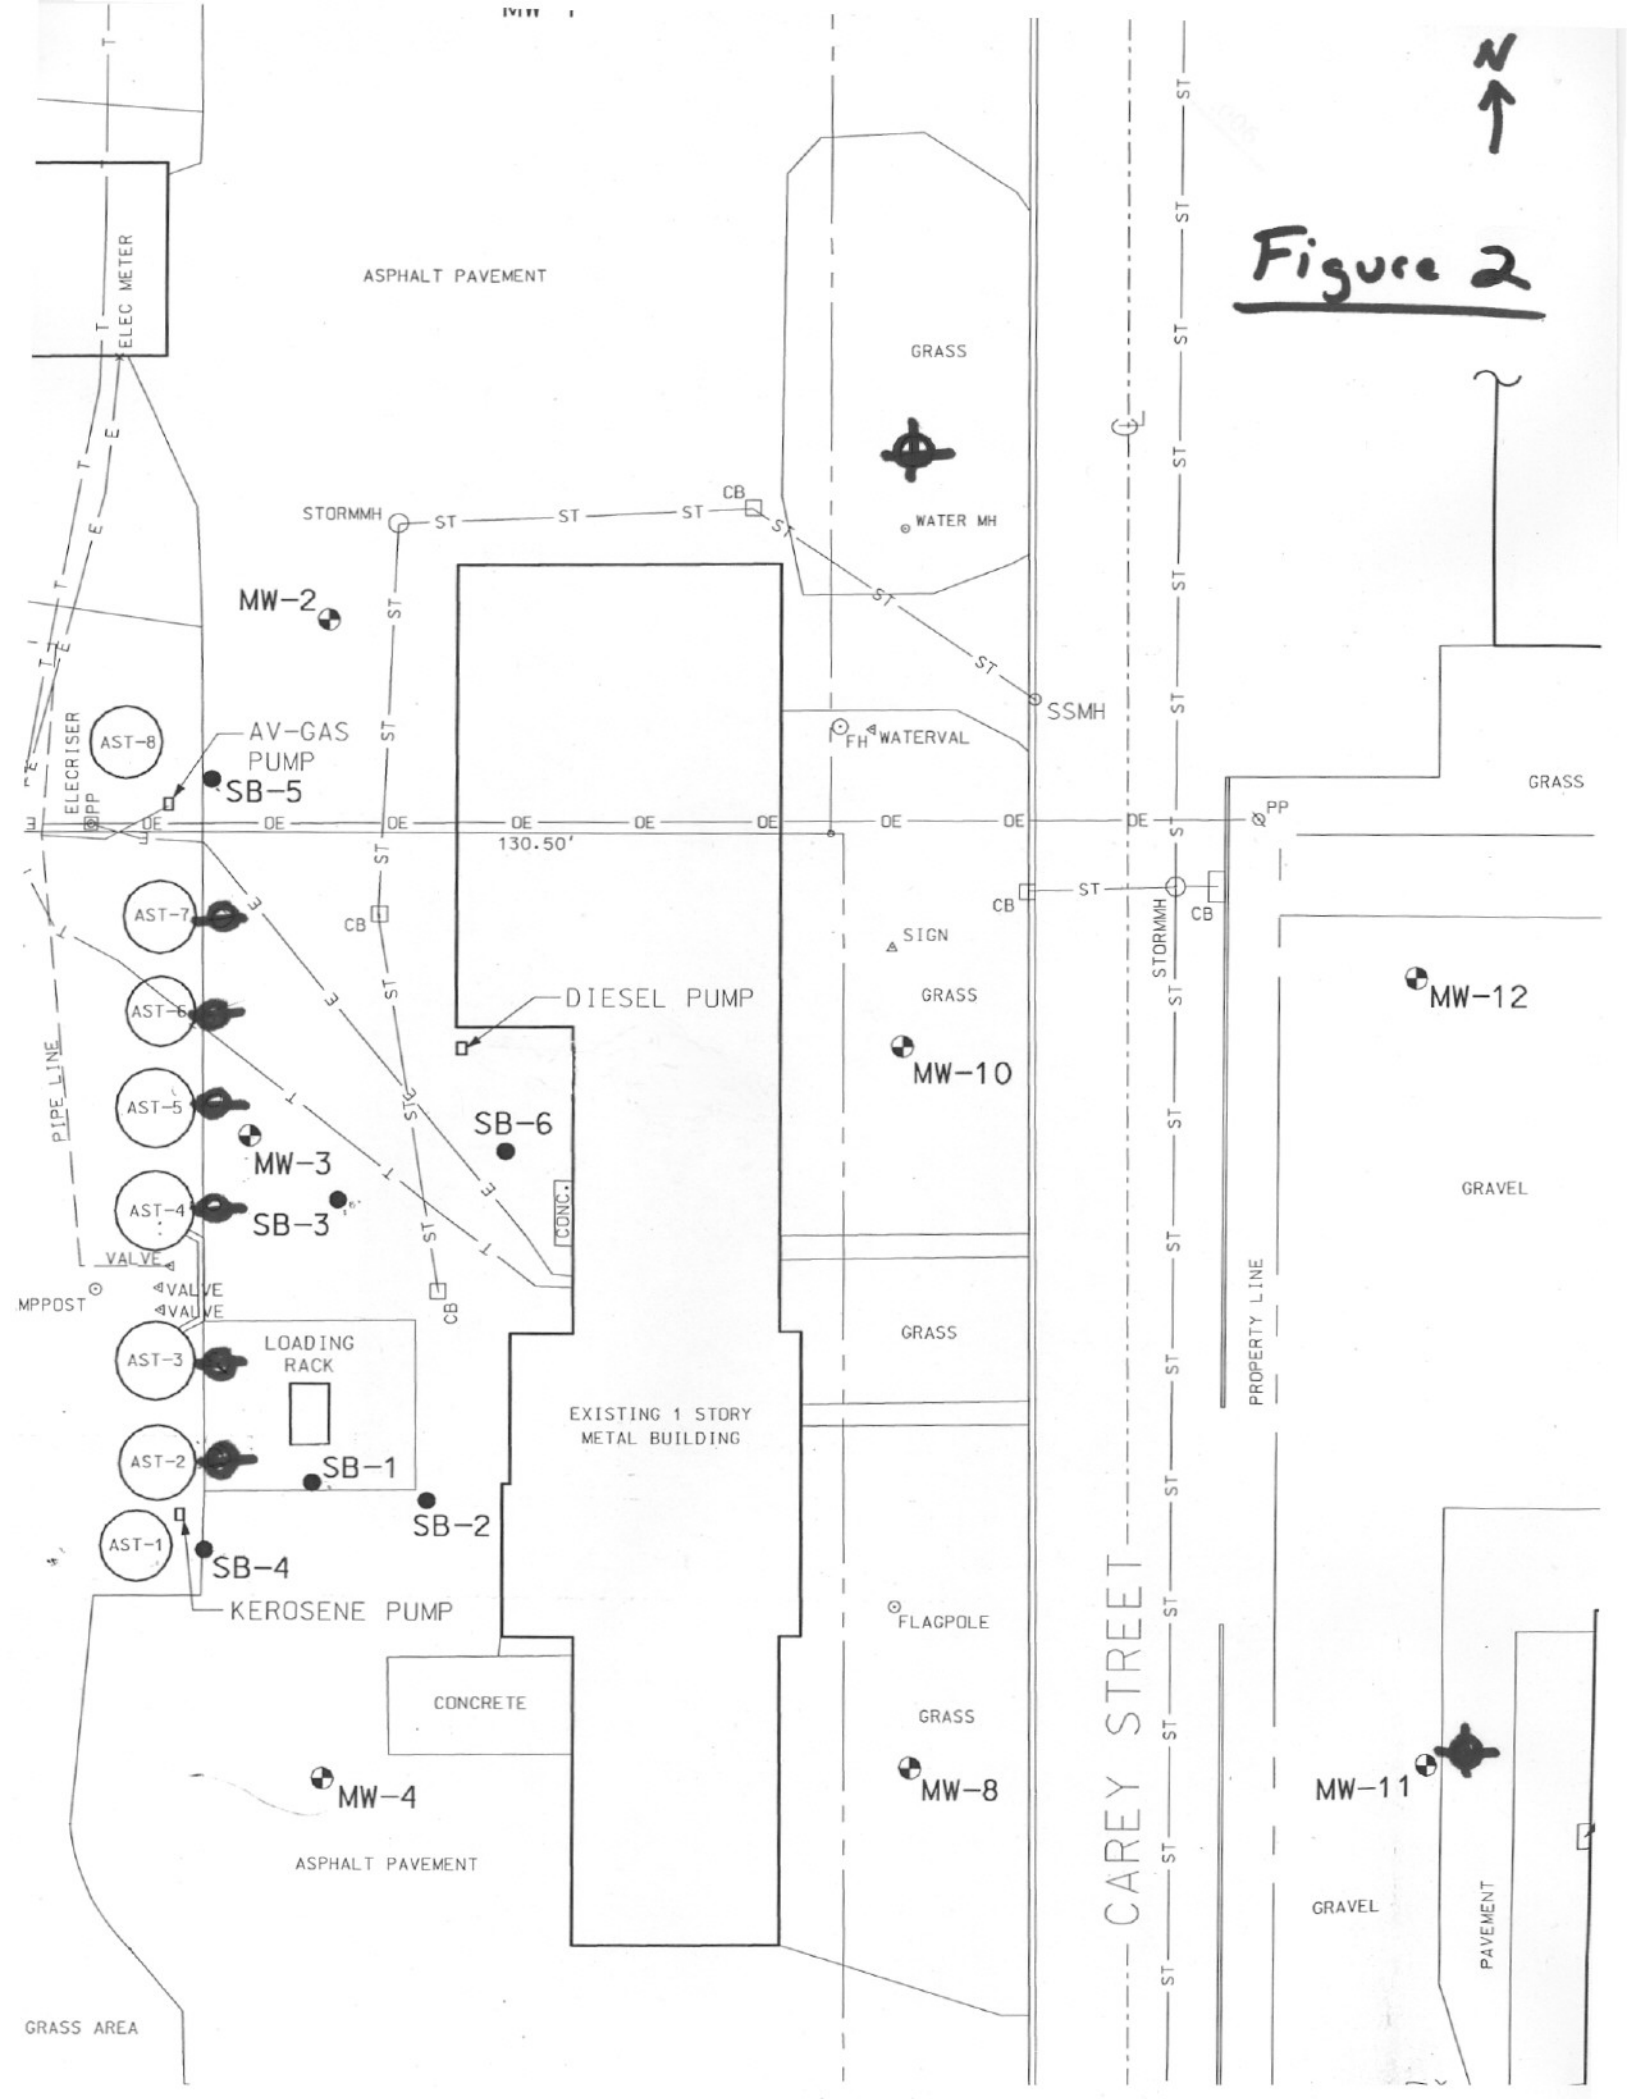
N
Figure 2
ELEC METER
ASPHALT PAVEMENT
GRASS
WATER MH
STORMMH
CB
ST
MW-2
SSMH
FH
WATERVAL
AST-8
AV-GAS PUMP
SB-5
ELECRISER
PP
OE
130.50'
AST-7
AST-6
AST-5
AST-4
AST-3
AST-2
AST-1
PIPE LINE
MW-3
SB-3
VALVE
MPPOST
LOADING RACK
SB-1
SB-2
SB-4
KEROSENE PUMP
DIESEL PUMP
SB-6
CONC.
SIGN
MW-10
EXISTING 1 STORY METAL BUILDING
FLAGPOLE
CONCRETE
MW-4
MW-8
CAREY STREET
PROPERTY LINE
MW-12
GRAVEL
MW-11
PAVEMENT
GRASS AREA