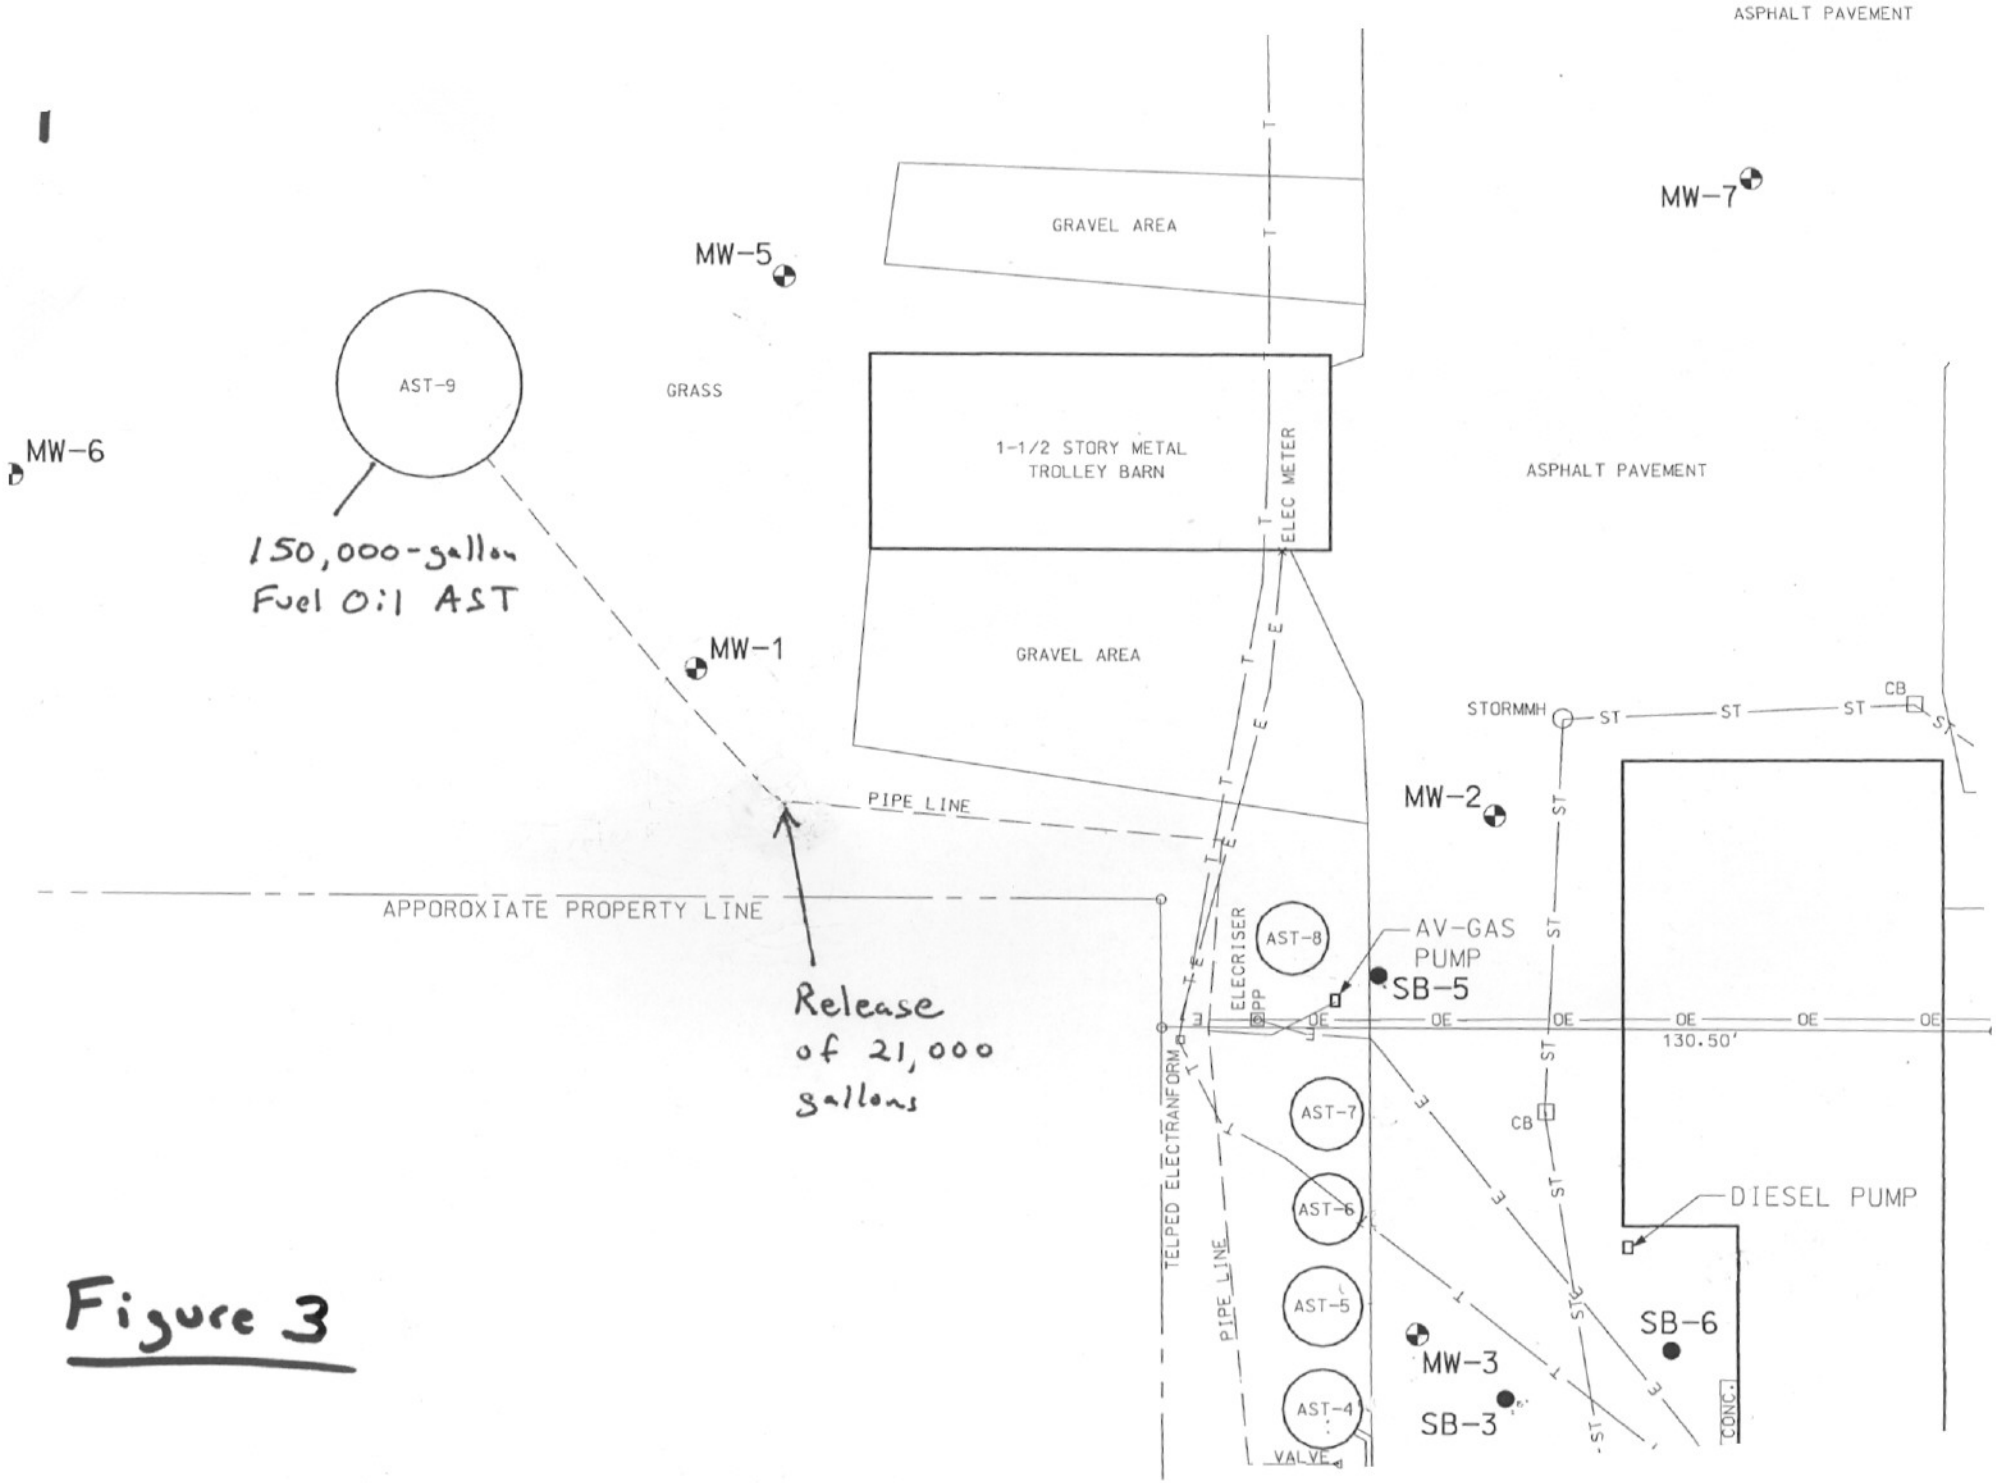
ASPHALT PAVEMENT
GRAVEL AREA
MW-7
MW-5
AST-9
GRASS
1-1/2 STORY METAL
TROLLEY BARN
ELEC METER
ASPHALT PAVEMENT
MW-6
150,000-gallon
Fuel Oil AST
MW-1
GRAVEL AREA
STORMMH
ST
CB
MW-2
PIPE LINE
APPOROXIATE PROPERTY LINE
AST-8
AV-GAS
PUMP
SB-5
ELECRISER
PP
OE
130.50'
Release
of 21,000
gallons
AST-7
CB
AST-6
DIESEL PUMP
TELPED ELECTRANFORM
PIPE LINE
AST-5
SB-6
MW-3
AST-4
SB-3
VALVE
CONC.

Figure 3