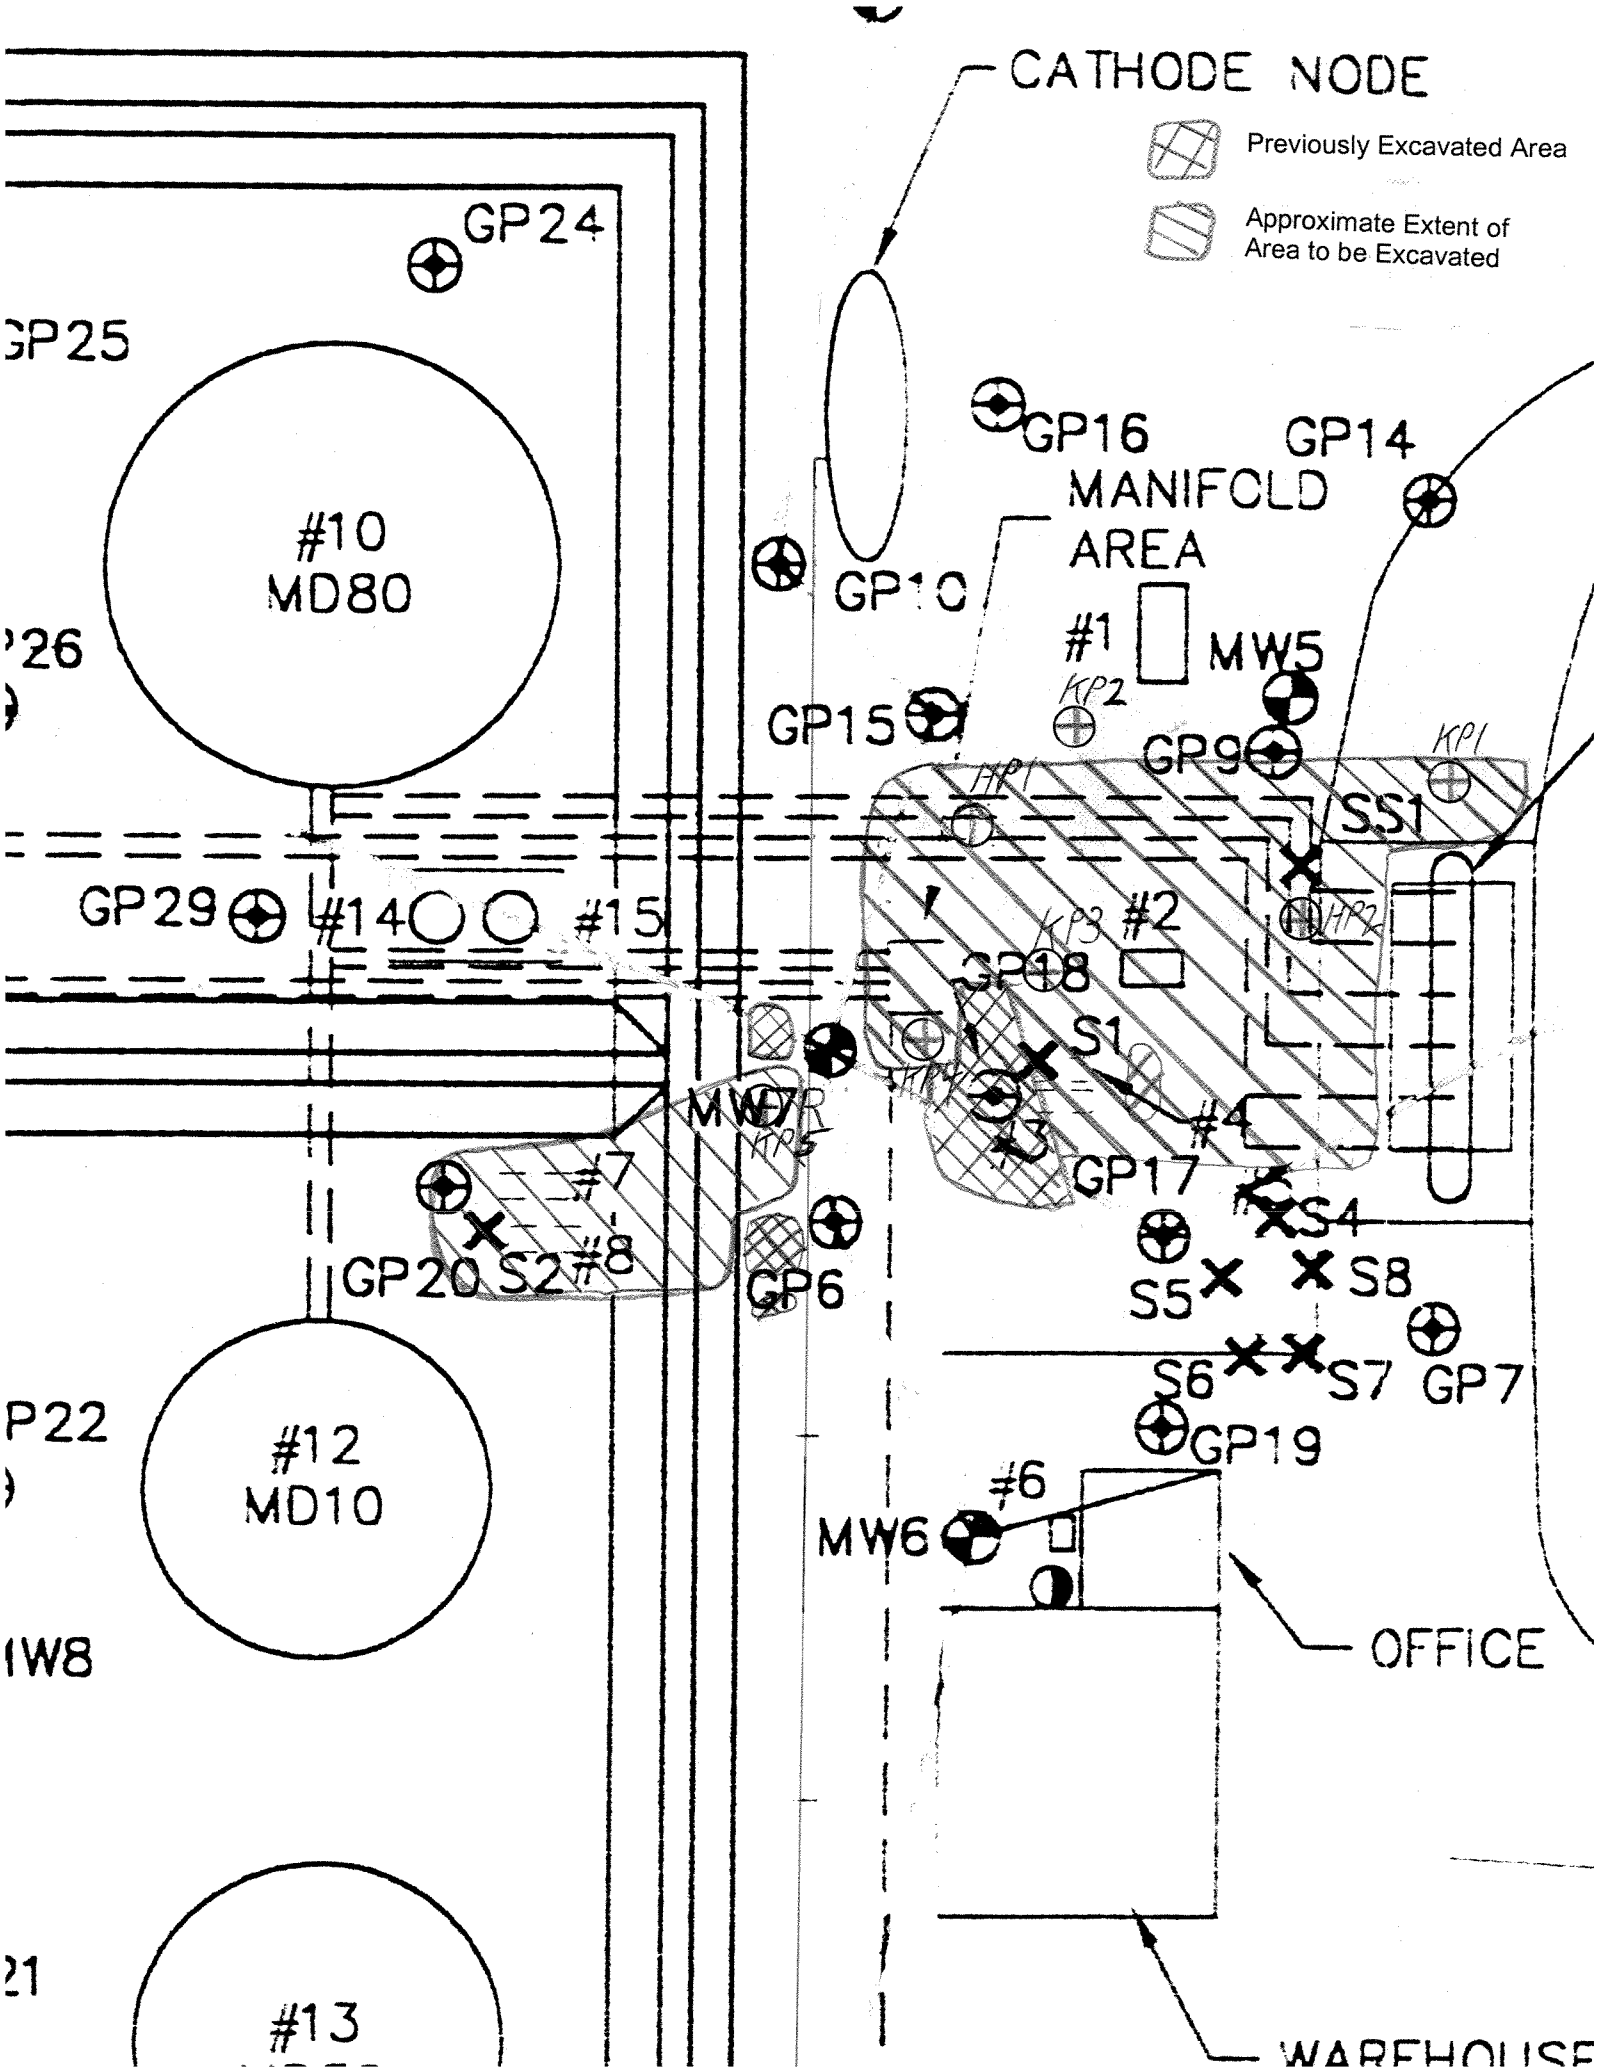
CATHODE NODE
Previously Excavated Area
Approximate Extent of Area to be Excavated
GP24
GP25
#10
MD80
GP16
GP14
MANIFOLD AREA
GP10
#1
MW5
KP2
GP15
GP9
KP1
HP1
SS1
GP29
#14
#15
KP3
#2
HP2
GP18
S1
HP4
MW7
KP5
#4
#3
GP17
#7
S4
GP20
S2
#8
GP6
S5
S8
S6
S7
GP7
GP19
#12
MD10
#6
MW6
OFFICE
#13
WAREHOUSE

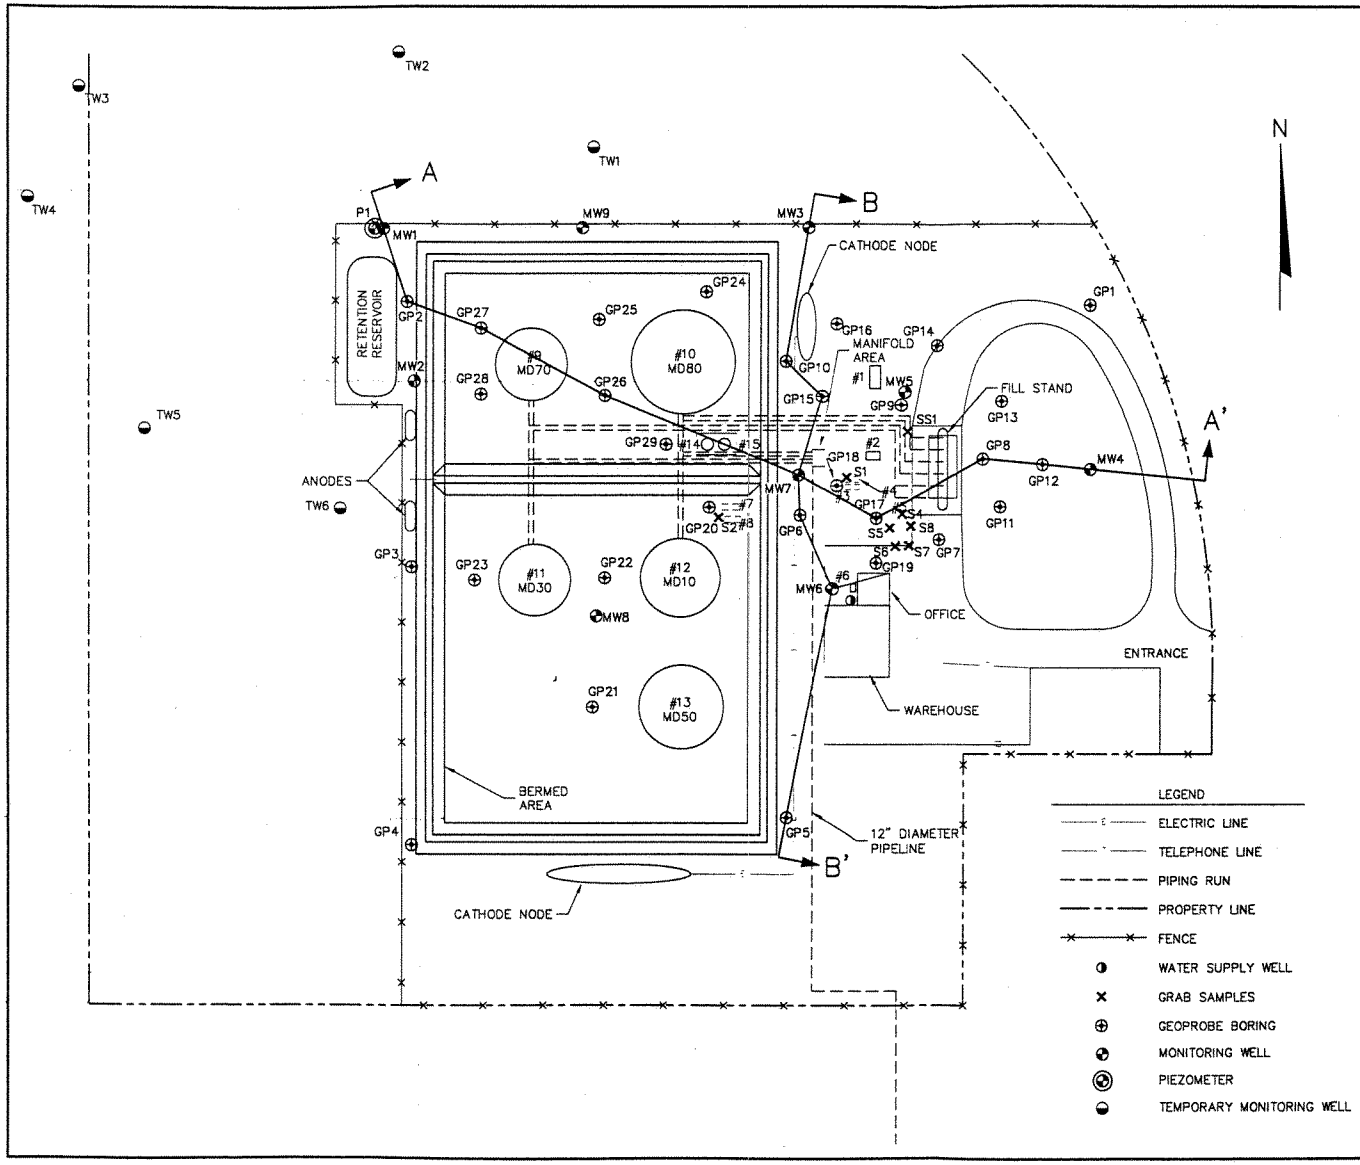

UST LEGEND

#1	6,000-GALLON WATER FROM OIL/WATER SEPARATOR
#2	1,500-GALLON FLOW-THROUGH PROCESS TANK FOR OIL/ WATER SEPARATOR
#3	1,000-GALLON GASOLINE ADDITIVE, REMOVED
#4	1,000-GALLON GASOLINE ADDITIVE, REMOVED
#5	10,000-GALLON GASOLINE ADDITIVE, REMOVED
#6	500-GALLON HEATING OIL
#7	2,000-GALLON WATER DRAW, REMOVED
#8	2,000-GALLON WATER DRAW, REMOVED

AST LEGEND

#9	840,000-GALLON KEROSENE
#10	1,680,000-GALLON DIESEL
#11	840,000-GALLON GASOLINE
#12	1,000,000-GALLON GASOLINE
#13	1,260,000-GALLON GASOLINE
#14	17,800-GALLON GASOLINE ADDITIVE
#15	17,800-GALLON GASOLINE ADDITIVE

NOTES:

1. LOCATIONS OF UNDERGROUND UTILITIES ARE APPROXIMATE.

FIGURE 2
SITE PLAN AND CROSS SECTION LOCATIONS
TERMINAL OIL
3910 TERMINAL DRIVE
MADISON, WISCONSIN

PROJECT NO. 1259	BT² inc.
DRAWN BY: KP / DJ	
CHECKED BY: KG	
DRAWN: 09/15/98 REVISED: 11/22/99	
J:\1259\SITE.DWG	