Typical Multi-Phase Extraction Well for Vacuum Lift Pumping.

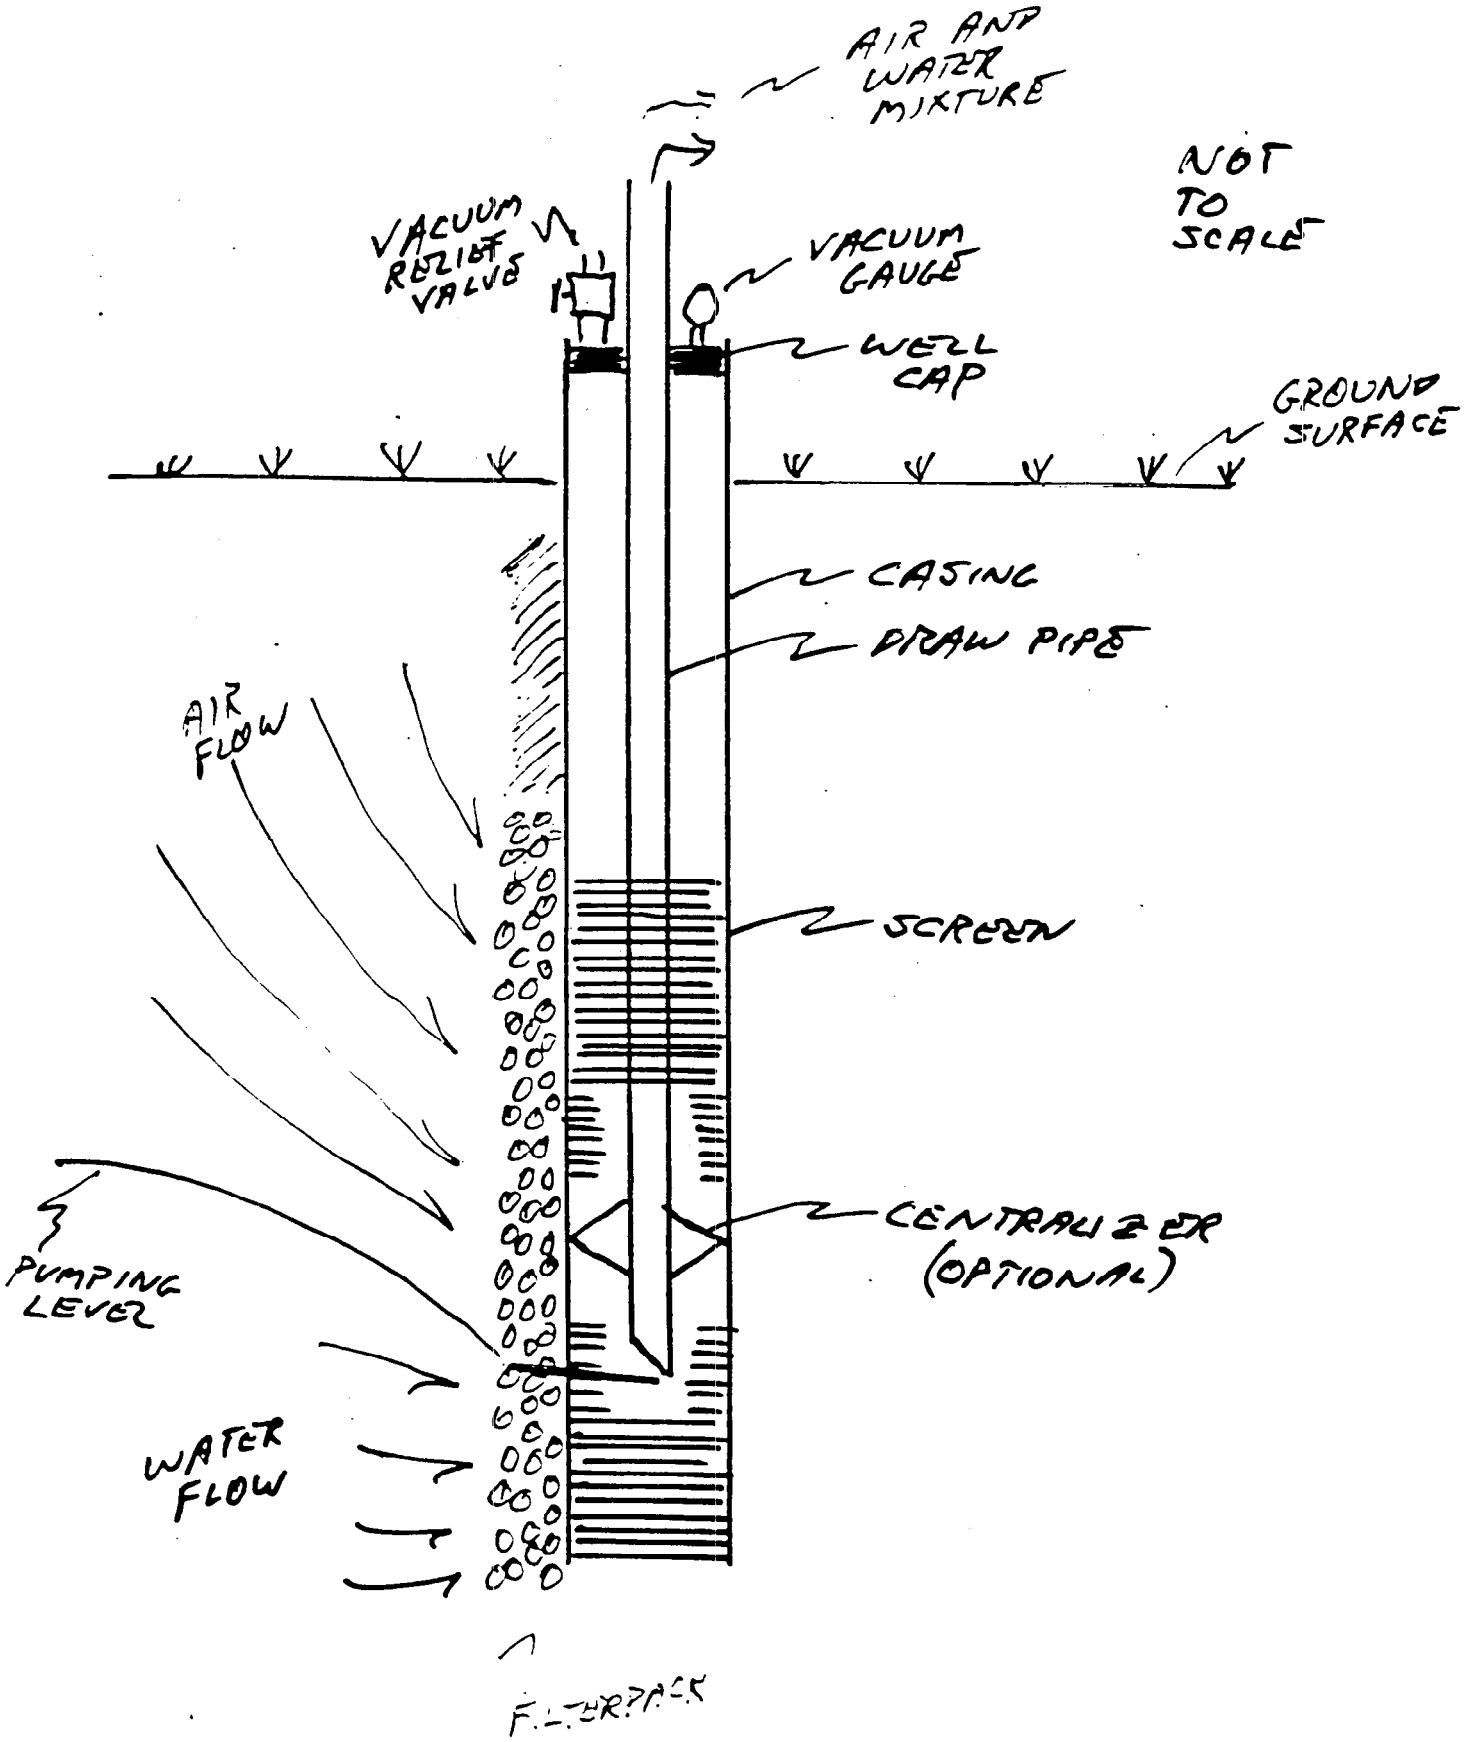

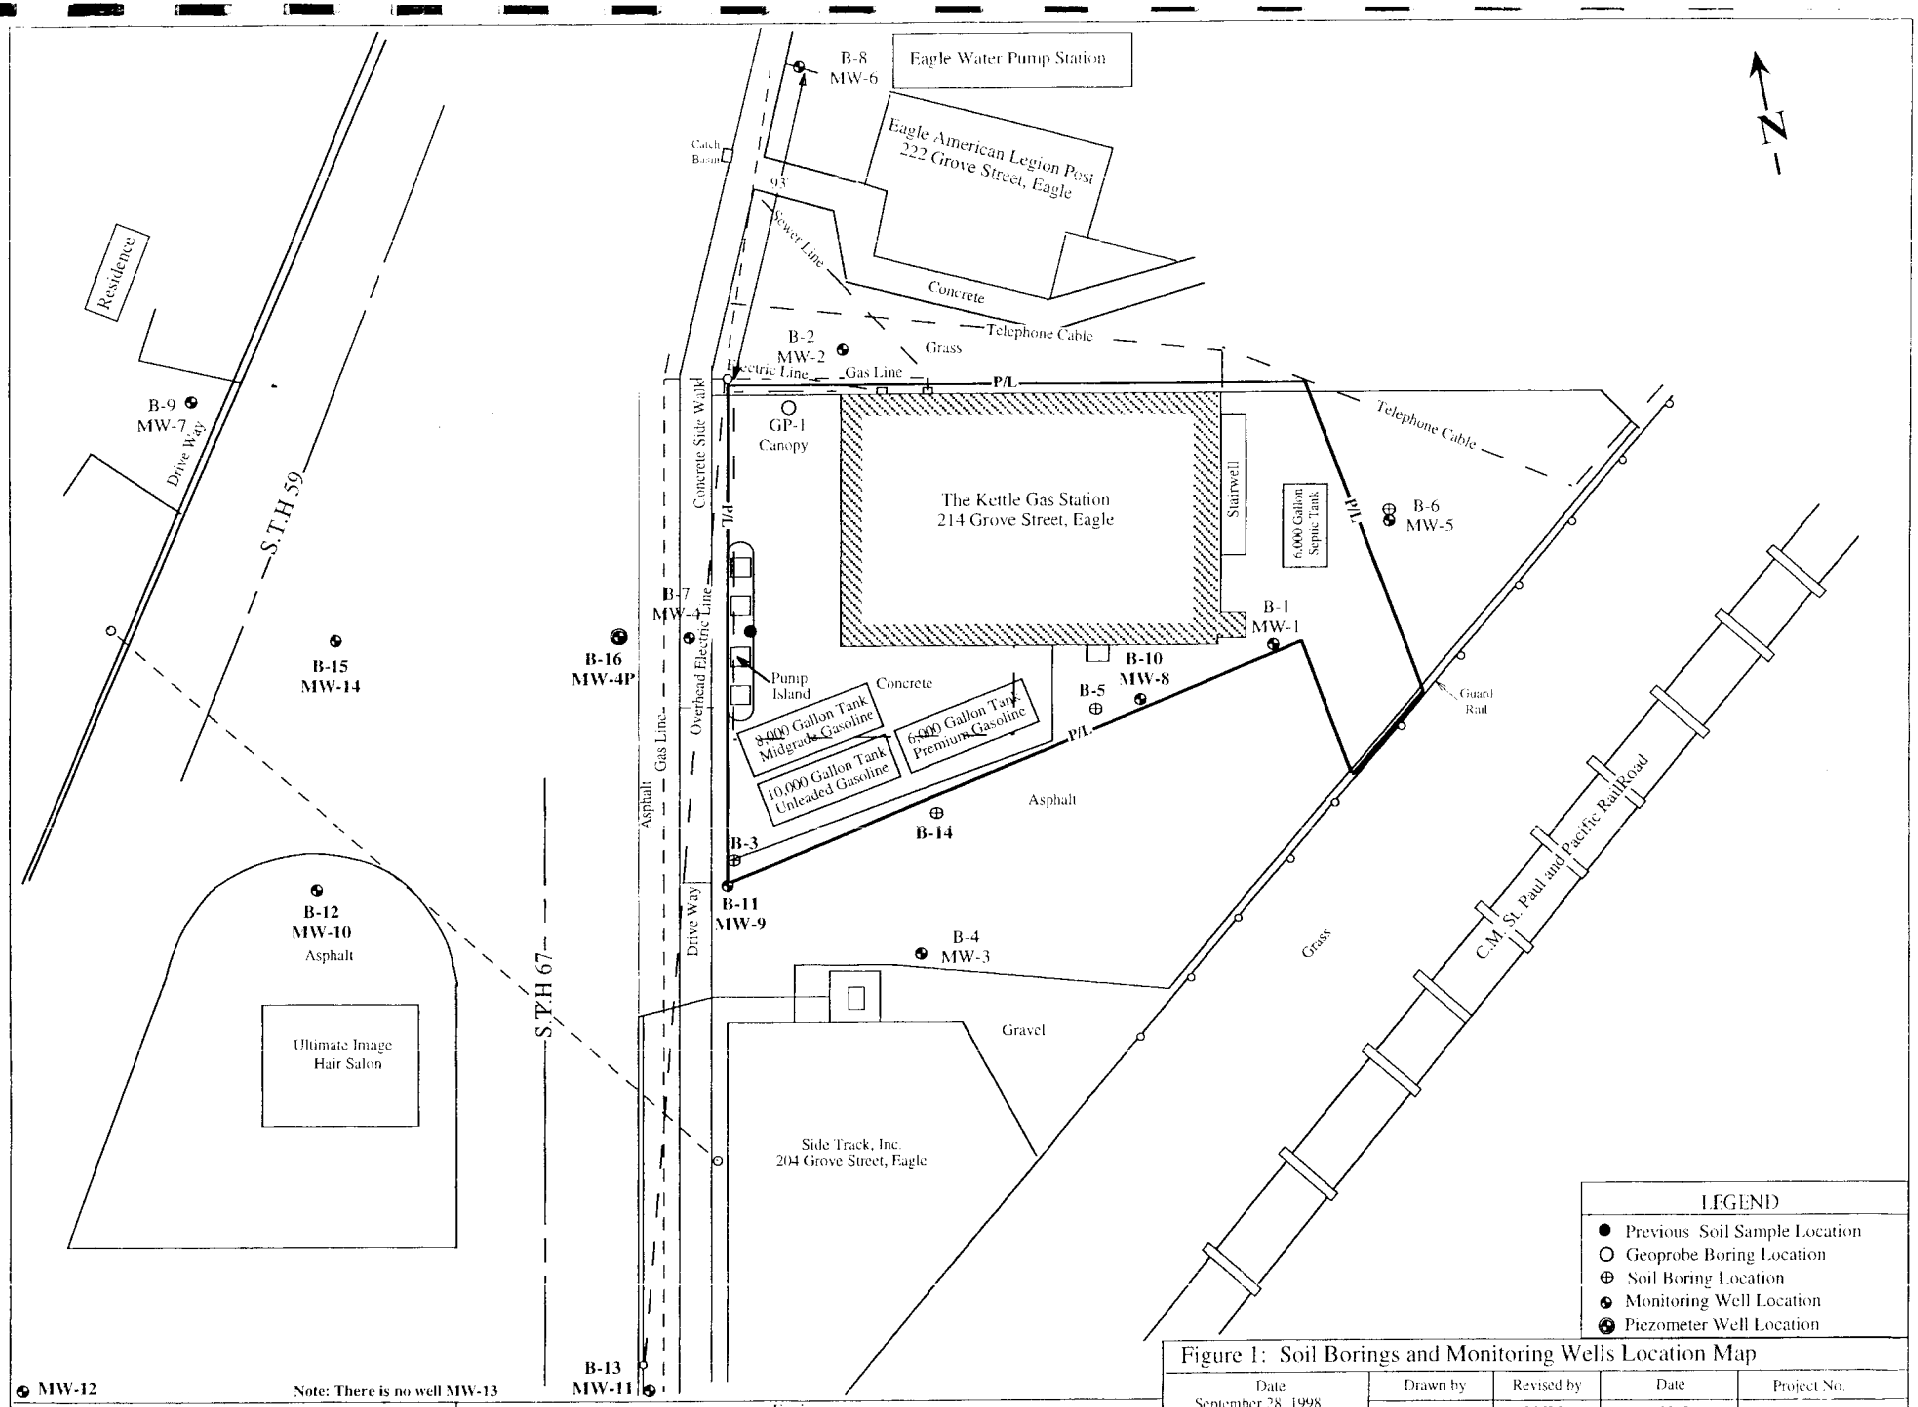

Figure 1: Soil Borings and Monitoring Wells Location Map

Date	Drawn by	Revised by	Date	Project No.
September 28, 1998	M.K.J	M.K.J	May 23, 2000	4299
Scale	Checked by	M.K.J	July 26, 2001	Sheet No.
0 15 30	P.N.S	M.K.J	May 15, 2003	One

Eagle Kettle

The Kettle Gas Station
214 Grove Street
Eagle WI 53119

Engineer

K. SINGH & ASSOCIATES, INC.,
Engineers & Environmental Management Consultants
1135 Legion Drive, Elm Grove, Wisconsin 53122, (414) 821-1171