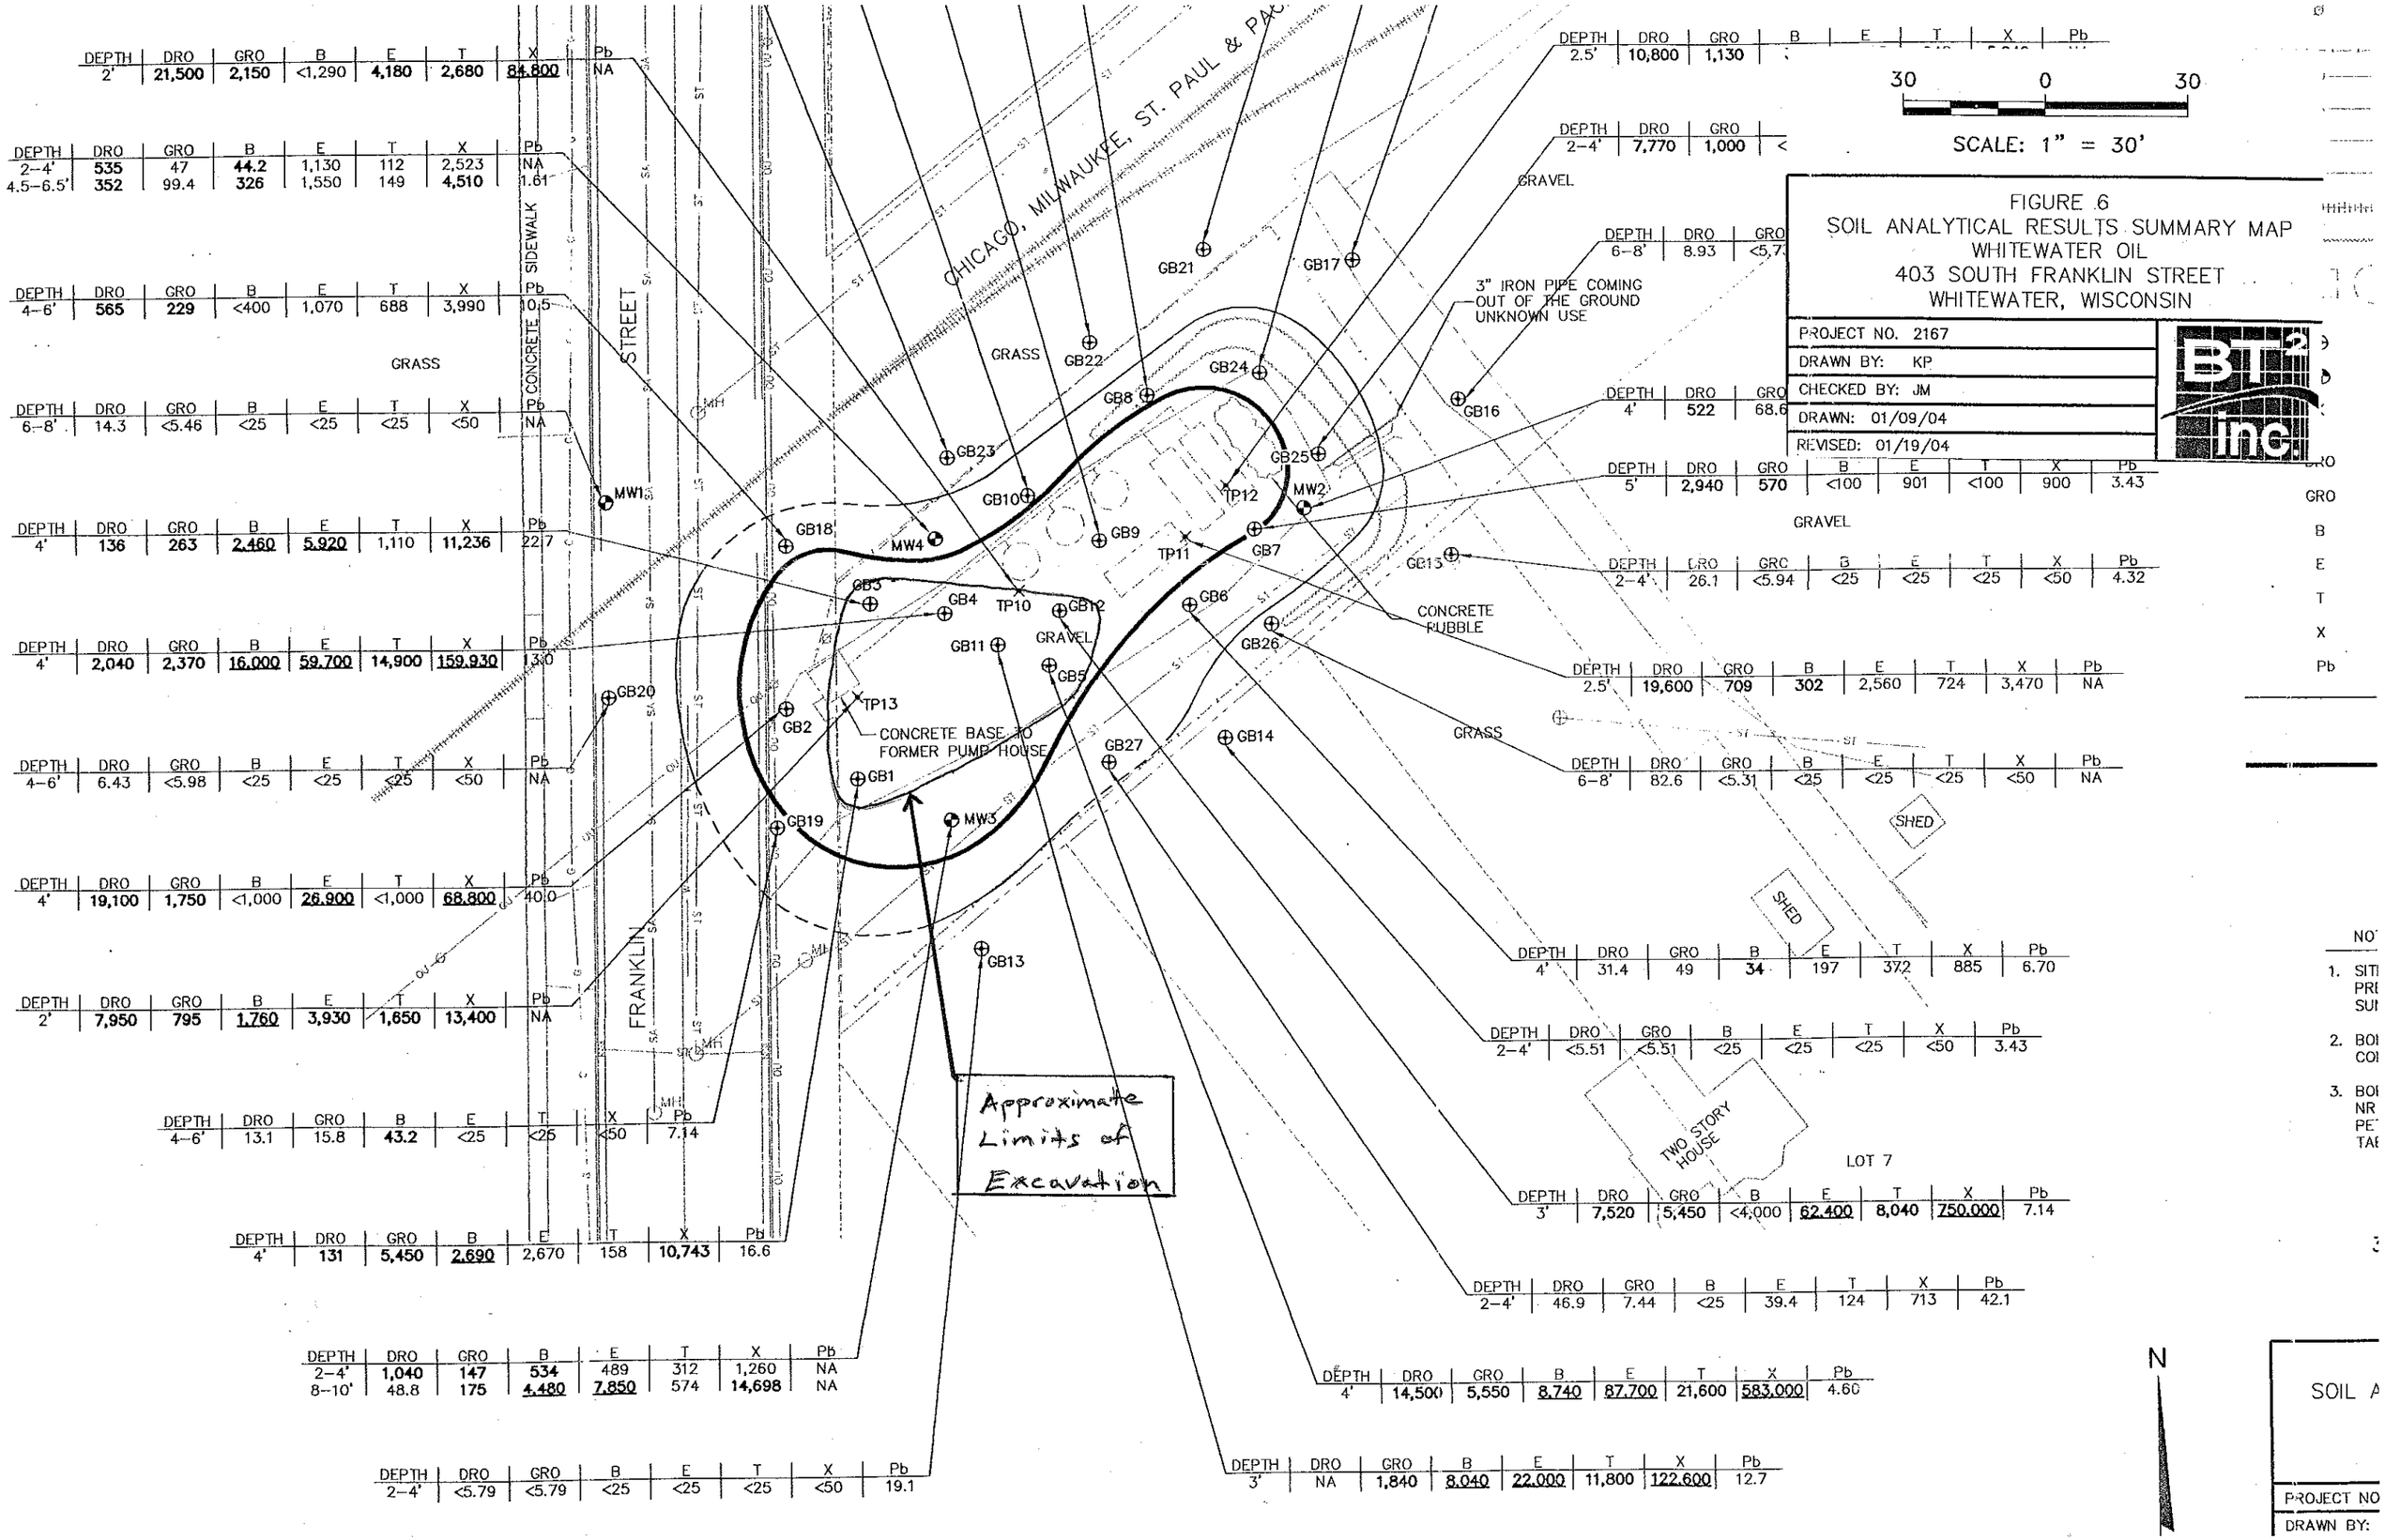
FIGURE 6
SOIL ANALYTICAL RESULTS SUMMARY MAP
WHITEWATER OIL
403 SOUTH FRANKLIN STREET
WHITEWATER, WISCONSIN
PROJECT NO. 2167
DRAWN BY: KP
CHECKED BY: JM
DRAWN: 01/09/04
REVISED: 01/19/04
BT2 inc
30 0 30
SCALE: 1" = 30'
CHICAGO, MILWAUKEE, ST. PAUL & PAC
FRANKLIN STREET
SIDEWALK
CONCRETE
GRASS
GRAVEL
CONCRETE RUBBLE
3" IRON PIPE COMING OUT OF THE GROUND UNKNOWN USE
CONCRETE BASE TO FORMER PUMP HOUSE
SHED
TWO STORY HOUSE
LOT 7
Approximate Limits of Excavation
N
DEPTH DRO GRO B E T X Pb
2' 21,500 2,150 <1,290 4,180 2,680 84,800 NA
2–4' 535 47 44.2 1,130 112 2,523 NA
4.5–6.5' 352 99.4 326 1,550 149 4,510 1.61
4–6' 565 229 <400 1,070 688 3,990 10.5
6–8' 14.3 <5.46 <25 <25 <25 <50 NA
4' 136 263 2,460 5,920 1,110 11,236 22.7
4' 2,040 2,370 16,000 59,700 14,900 159,930 13.0
4–6' 6.43 <5.98 <25 <25 <25 <50 NA
4' 19,100 1,750 <1,000 26,900 <1,000 68,800 40.0
2' 7,950 795 1,760 3,930 1,650 13,400 NA
4–6' 13.1 15.8 43.2 <25 <25 <50 7.14
4' 131 5,450 2,690 2,670 158 10,743 16.6
2–4' 1,040 147 534 489 312 1,260 NA
8–10' 48.8 175 4,480 7,850 574 14,698 NA
2–4' <5.79 <5.79 <25 <25 <25 <50 19.1
2.5' 10,800 1,130
2–4' 7,770 1,000
6–8' 8.93 <5.7
4' 522 68.6
5' 2,940 570 <100 901 <100 900 3.43
2–4' 26.1 <5.94 <25 <25 <25 <50 4.32
2.5' 19,600 709 302 2,560 724 3,470 NA
6–8' 82.6 <5.31 <25 <25 <25 <50 NA
4' 31.4 49 34 197 37.2 885 6.70
2–4' <5.51 <5.51 <25 <25 <25 <50 3.43
3' 7,520 5,450 <4,000 62,400 8,040 750,000 7.14
2–4' 46.9 7.44 <25 39.4 124 713 42.1
4' 14,500 5,550 8,740 87,700 21,600 583,000 4.60
3' NA 1,840 8,040 22,000 11,800 122,600 12.7
MW1 MW2 MW3 MW4 TP10 TP11 TP12 TP13
GB1 GB2 GB3 GB4 GB5 GB6 GB7 GB8 GB9 GB10 GB11 GB12 GB13 GB14 GB16 GB17 GB18 GB19 GB20 GB21 GB22 GB23 GB24 GB25 GB26 GB27