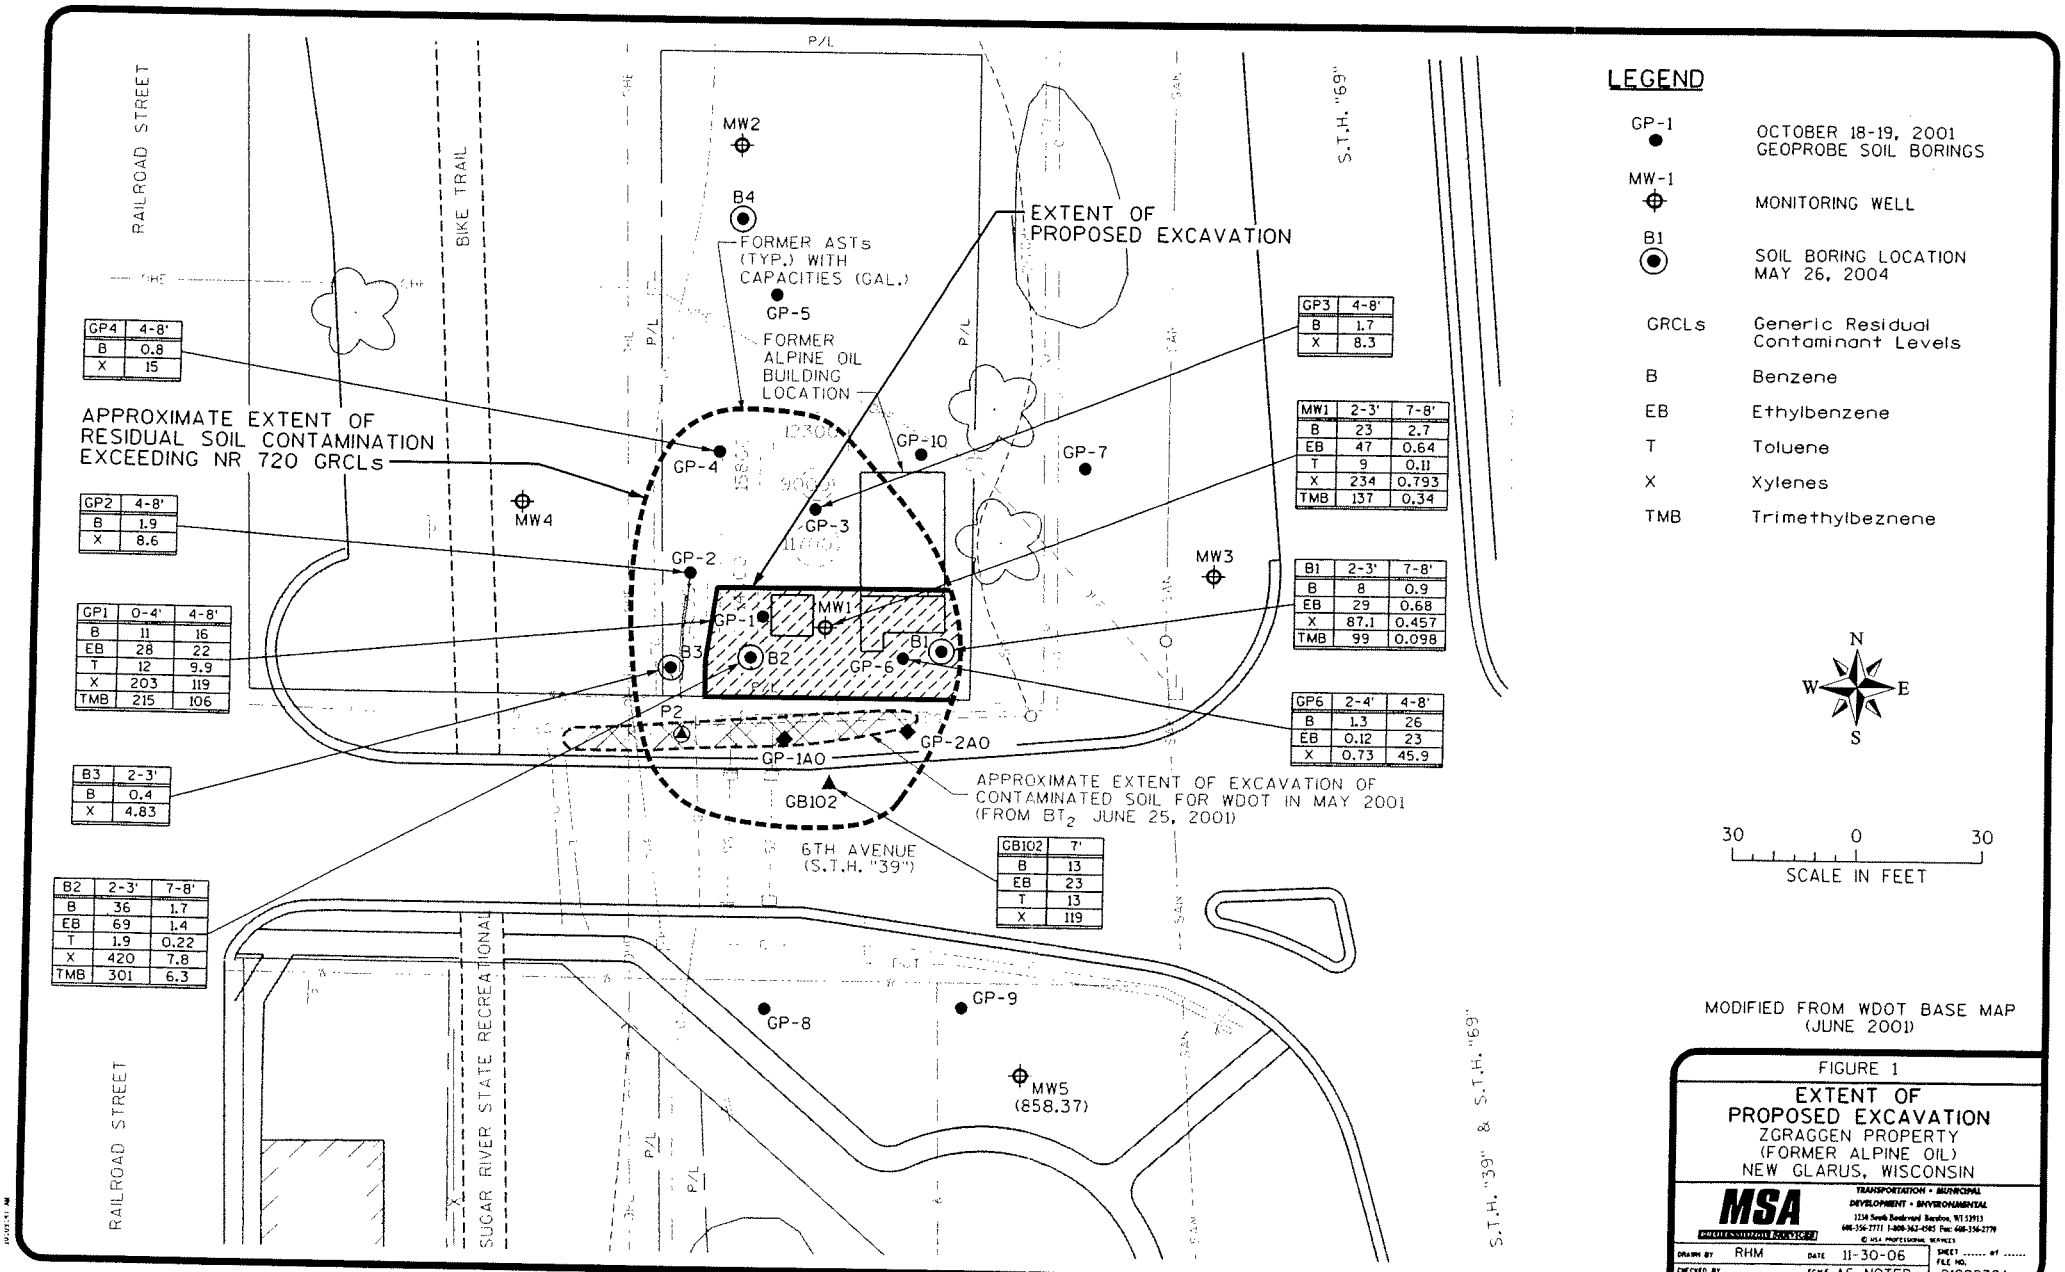

GP4	4-8'
B	0.8
X	15

GP2	4-8'
B	1.9
X	8.6

GP1	0-4'	4-8'
B	11	16
EB	28	22
T	12	9.9
X	203	119
TMB	215	106

B3	2-3'
B	0.4
X	4.83

B2	2-3'	7-8'
B	36	1.7
EB	69	1.4
T	1.9	0.22
X	420	7.8
TMB	301	6.3

GP3	4-8'
B	1.7
X	8.3

MW1	2-3'	7-8'
B	23	2.7
EB	47	0.64
T	9	0.11
X	234	0.793
TMB	137	0.34

B1	2-3'	7-8'
B	8	0.9
EB	29	0.68
X	87.1	0.457
TMB	99	0.098

GP6	2-4'	4-8'
B	1.3	26
EB	0.12	23
X	0.73	45.9

GB102	7'
B	13
EB	23
T	13
X	119

LEGEND

GP-1	OCTOBER 18-19, 2001 GEOPROBE SOIL BORINGS
MW-1	MONITORING WELL
B1	SOIL BORING LOCATION MAY 26, 2004
GRCLs	Generic Residual Contaminant Levels
B	Benzene
EB	Ethylbenzene
T	Toluene
X	Xylenes
TMB	Trimethylbeznene

MODIFIED FROM WDOT BASE MAP (JUNE 2001)

FIGURE 1

EXTENT OF PROPOSED EXCAVATION
ZGRAGGEN PROPERTY
(FORMER ALPINE OIL)
NEW GLARUS, WISCONSIN

MSA PROFESSIONAL SERVICES
TRANSPORTATION • MUNICIPAL
DEVELOPMENT • ENVIRONMENTAL
1230 South Boulevard Baraboo, WI 53913
608-356-2771 1-800-362-6585 Fax: 608-356-2770
© MSA PROFESSIONAL SERVICES

DRAWN BY	RHM	DATE	11-30-06
CHECKED BY		SCALE	AS NOTED

SHEET ..... of .....
FILE NO. 212887CA

...\2128\212887\cadd\212887ca.dgn Nov 30, 2006 Rmarquar