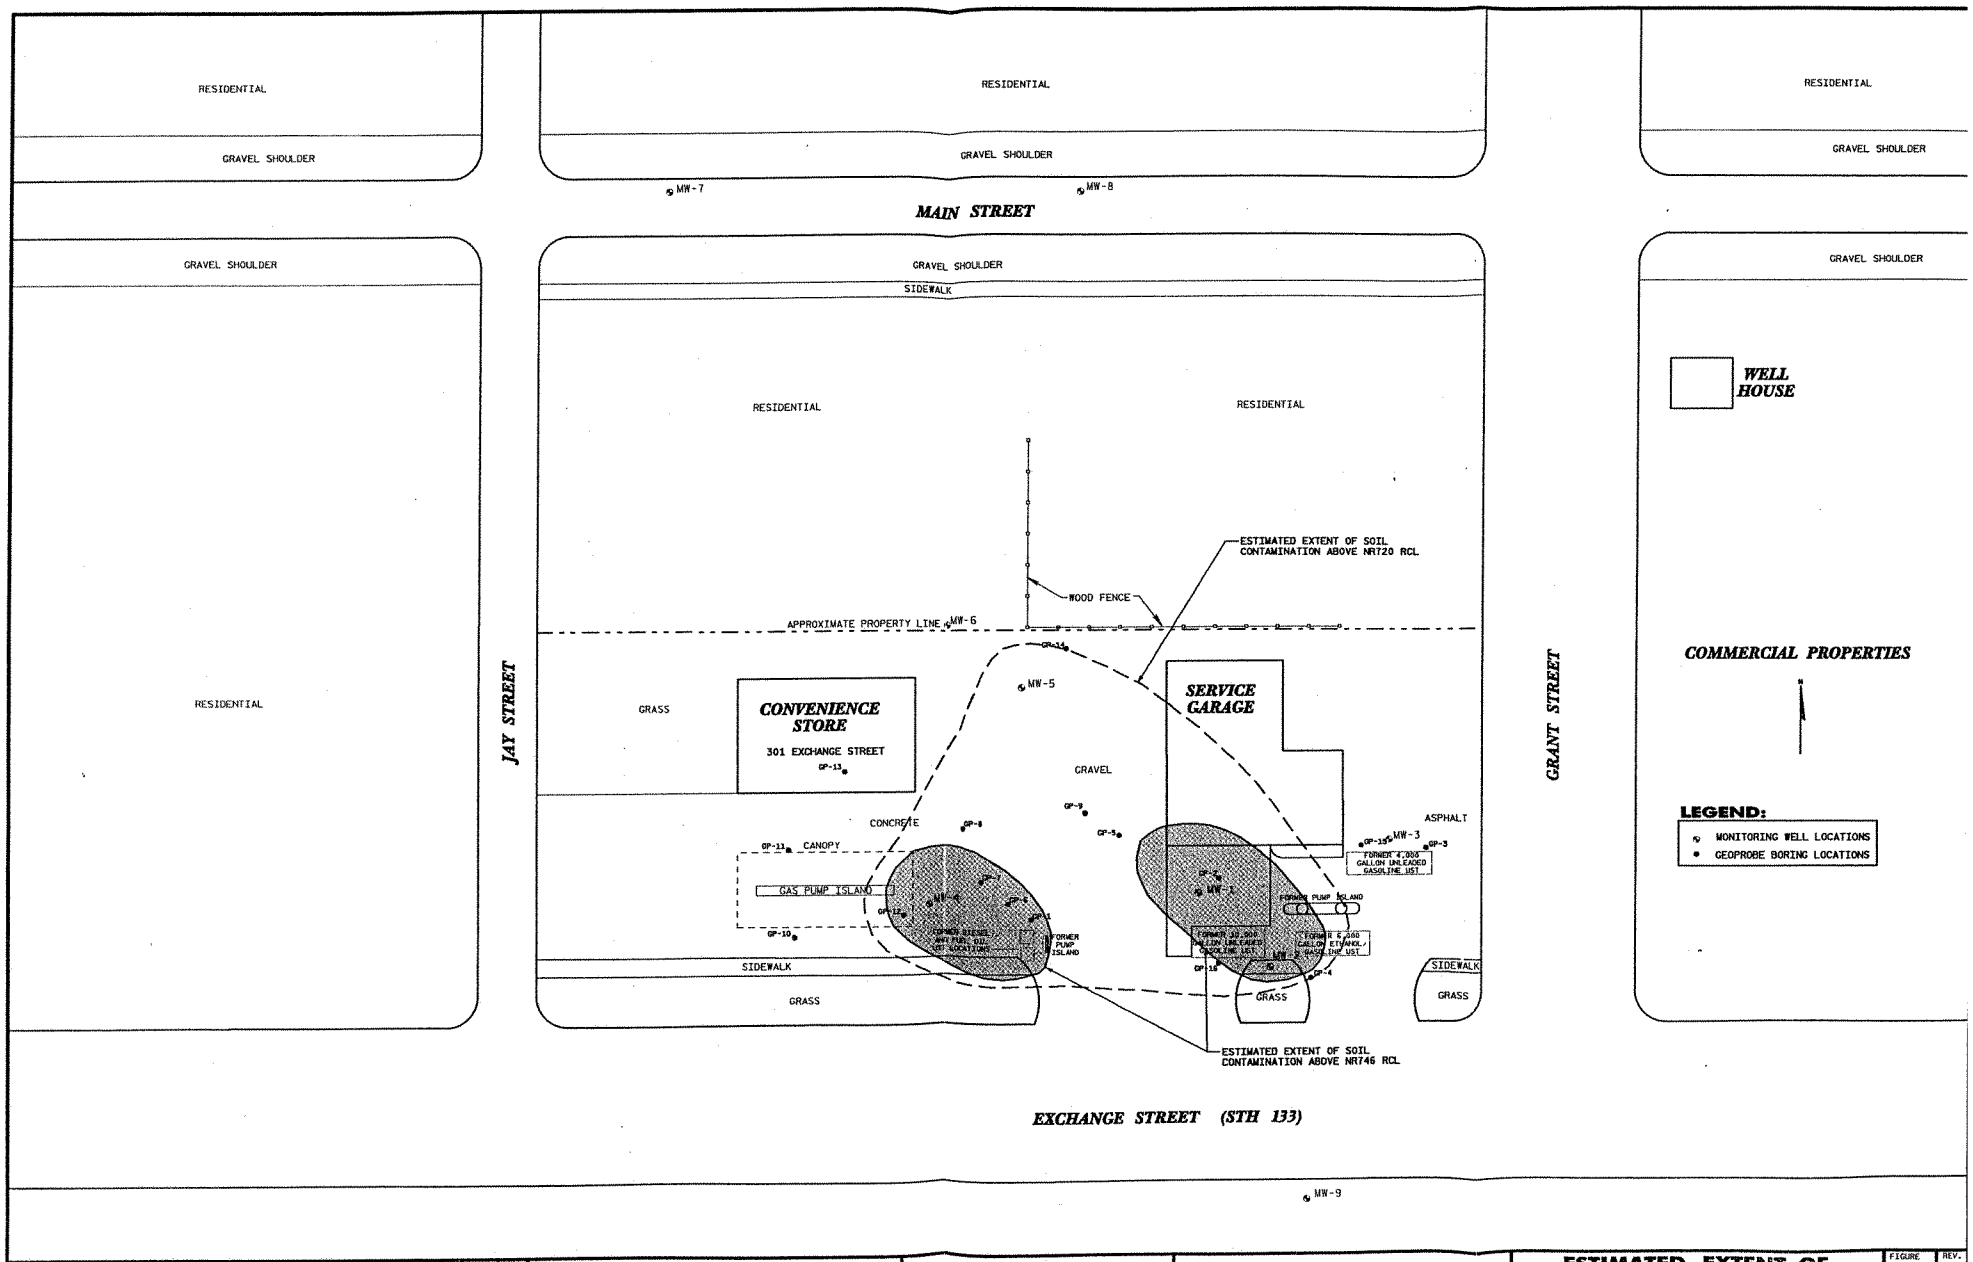

DR. BY W. HERMANSON	JOB NO. 53-0171.20	MK	DATE	REVISIONS	DR.	ENGRG. APVL.	PROJ. APVL.
CHK. BY T. GAIECK	10 0 20 GRAPHIC SCALE IN FEET		11-10-00	ISSUED FOR REVIEW (PRELIMINARY)	WH	T. GAIECK	
DATE 07-03-97							

PLAN PREPARED FOR:
NEW HORIZONS COOPERATIVE
720 LINCOLN AVENUE
FENNIMORE, WISCONSIN

PLANS PREPARED BY
AYRES ASSOCIATES
Engineers/Architects
Scientists/Surveyors
Ayres & Associates Inc.
Madison, Wisconsin

NEW HORIZONS COOPERATIVE
BLUE RIVER SITE

ESTIMATED EXTENT OF PETROLEUM CONTAMINATED SOIL

FIGURE No. 3 | REV. No. 0

PEN TABLE = v82COL.TBL
DATE OF PLOT = 21/14/00
PLOT SCALE IS 1:1(Ayres03)
&CREATED BY
FOR LEVELS ON = 1-11-13-63
PLOT FILE = F:\ACDOWN\53017115.PMP

53017115.dgn