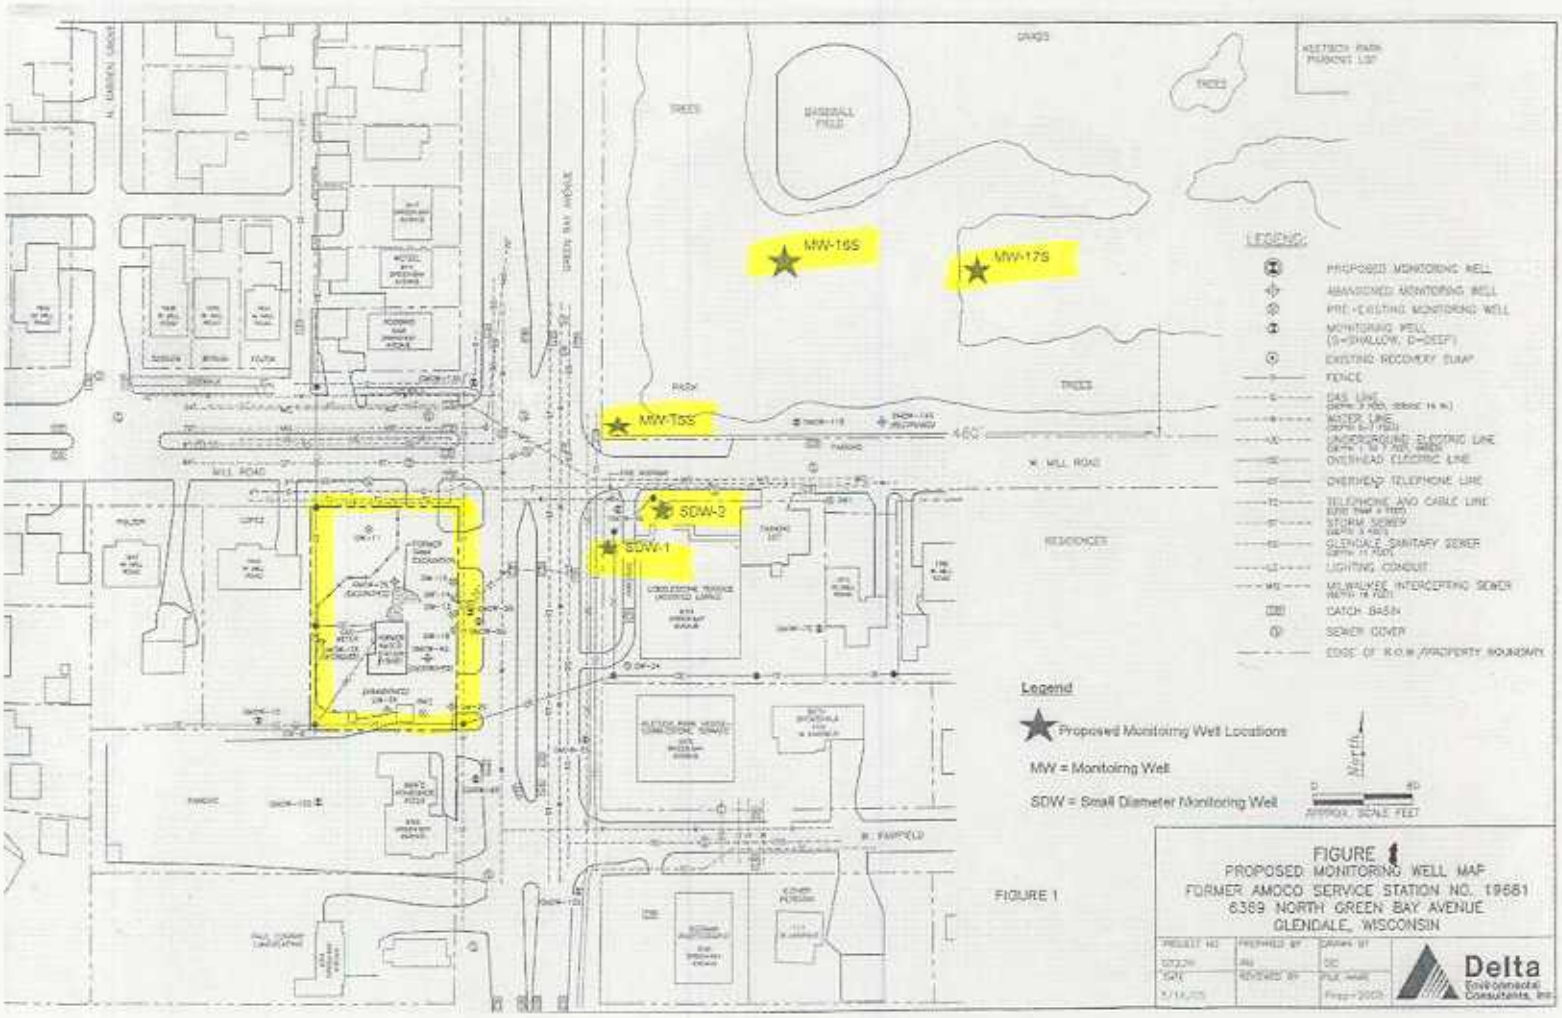
MW-16S
MW-17S
MW-15S
SDW-2
SDW-1
GREEN BAY AVENUE
MILL ROAD
RESIDENCES
LEGEND:
PROPOSED MONITORING WELL
ABANDONED MONITORING WELL
PRE-EXISTING MONITORING WELL
MONITORING WELL (S=SHALLOW, D=DEEP)
EXISTING RECOVERY SUMP
FENCE
GAS LINE
WATER LINE
UNDERGROUND ELECTRIC LINE
OVERHEAD ELECTRIC LINE
OVERHEAD TELEPHONE LINE
TELEPHONE AND CABLE LINE
STORM SEWER
GLENDALE SANITARY SEWER
LIGHTING CONDUIT
MILWAUKEE INTERCEPTING SEWER
CATCH BASIN
SEWER COVER
EDGE OF R.O.W./PROPERTY BOUNDARY
Legend
Proposed Monitoring Well Locations
MW = Monitoirng Well
SDW = Small Diameter Monitoring Well
North
APPROX. SCALE FEET
FIGURE 1
PROPOSED MONITORING WELL MAP
FORMER AMOCO SERVICE STATION NO. 19681
6369 NORTH GREEN BAY AVENUE
GLENDALE, WISCONSIN
Delta
Environmental Consultants, Inc.

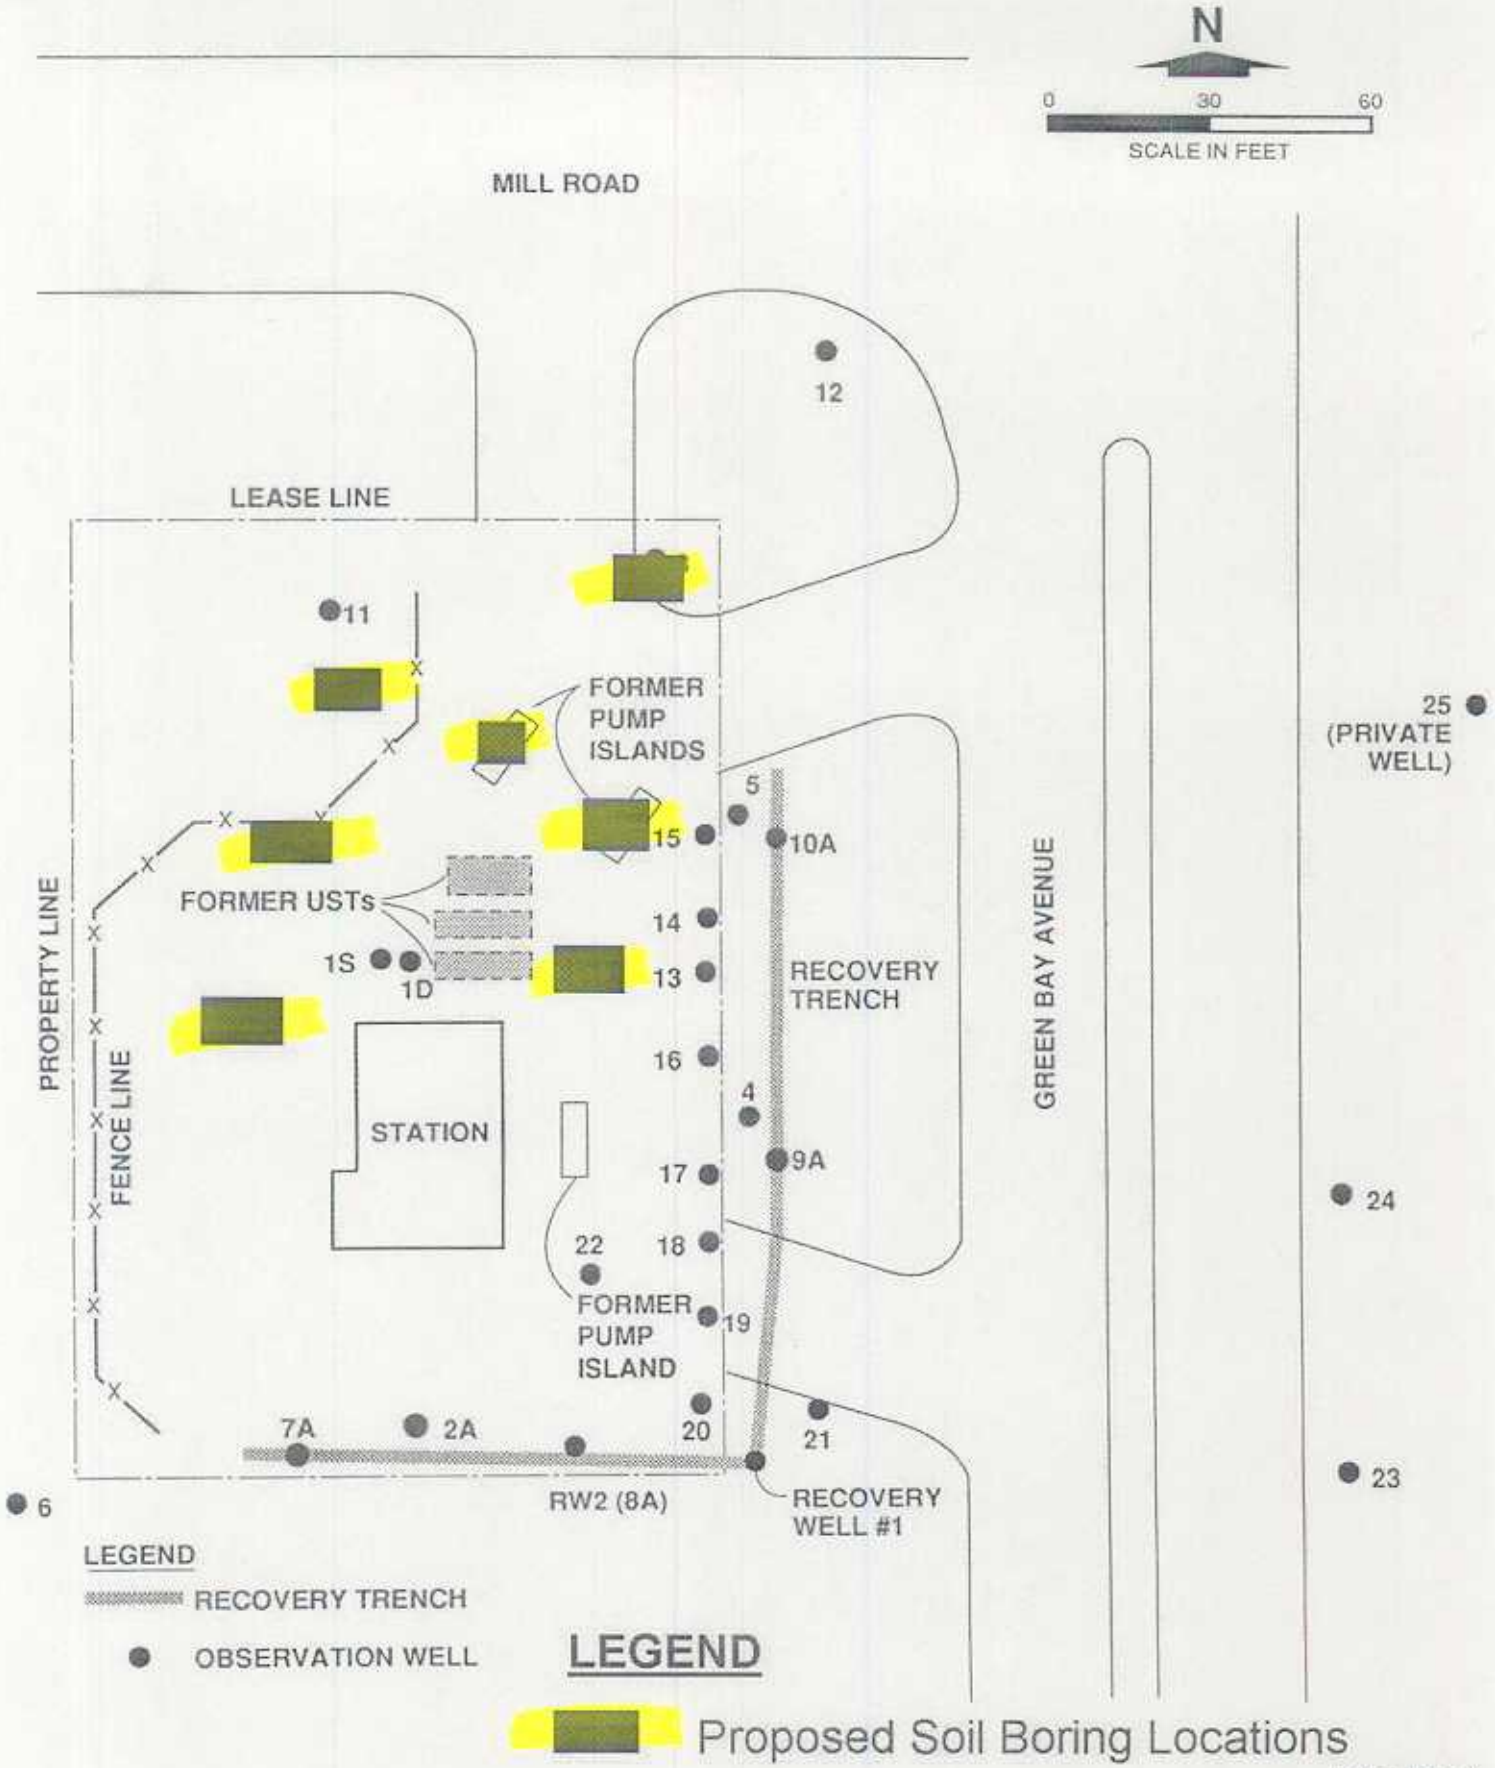

FIGURE 3
TRENCH/WELL RECOVERY SYSTEM
AND OBSERVATION WELL LOCATIONS
AMOCO SERVICE STATION #19681
GLENDALE, WISCONSIN

GERAGHTY & MILLER, INC.
Environmental Services

FIGURE 2