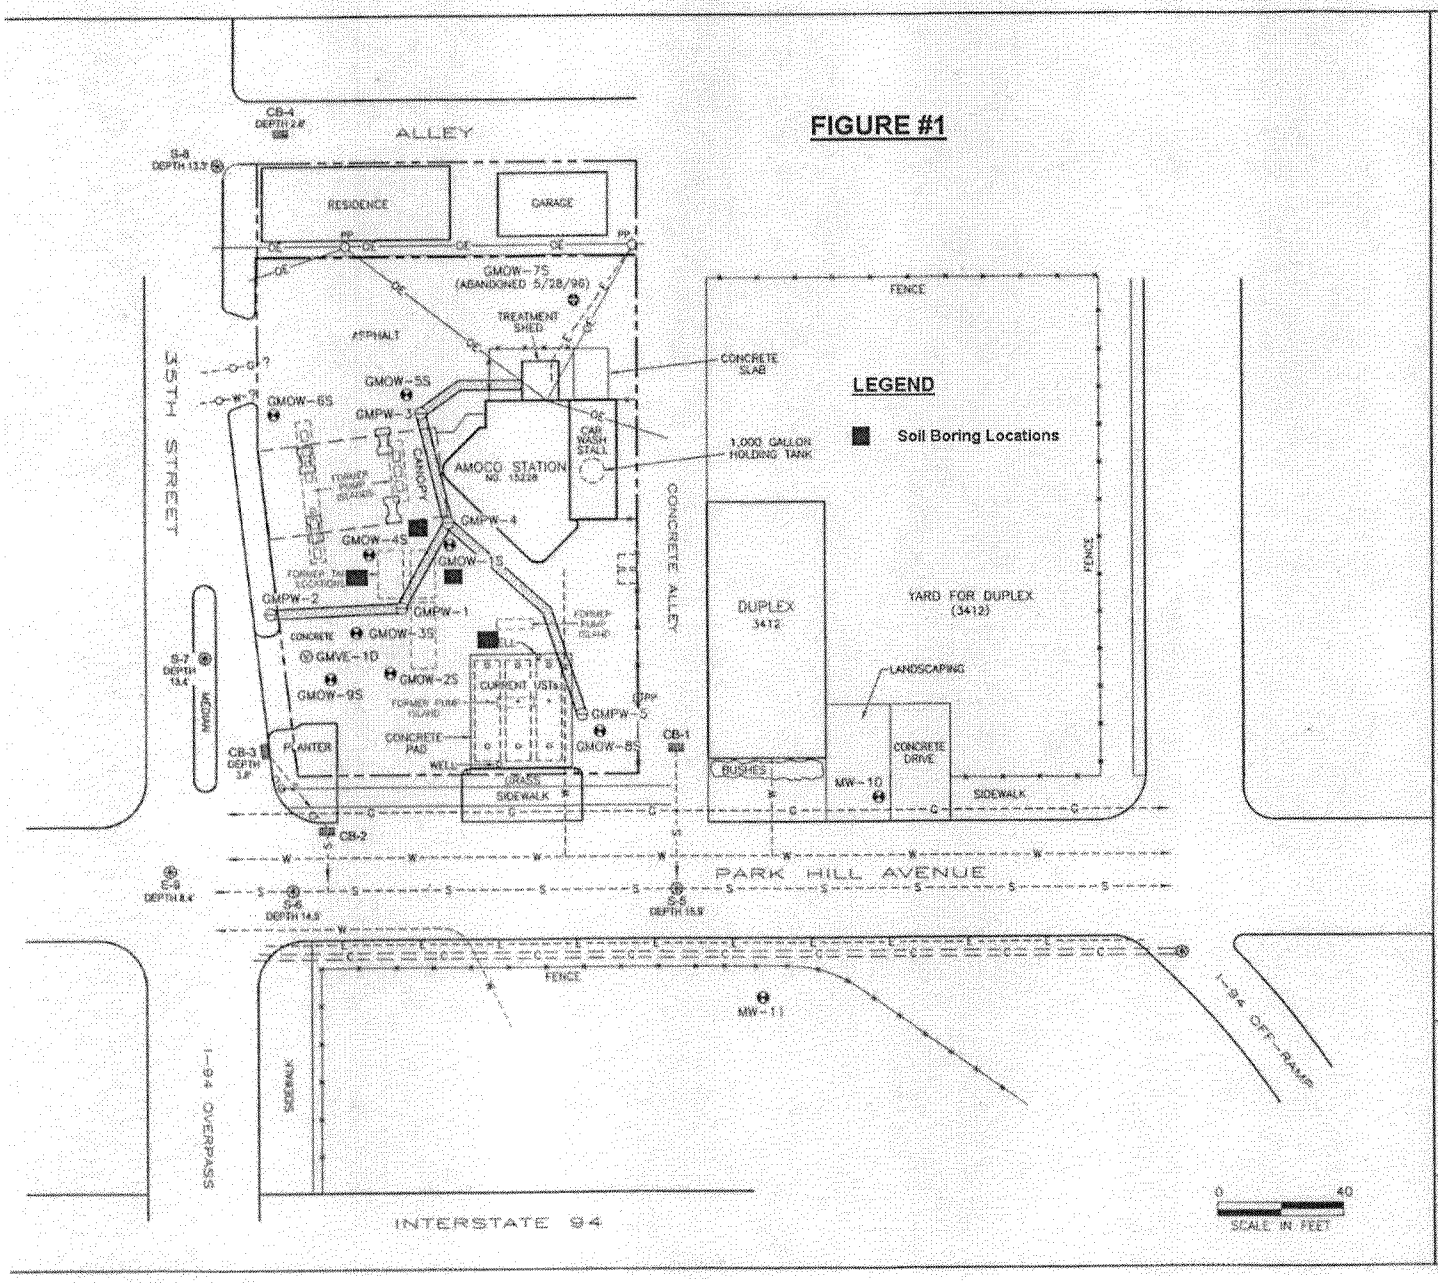

NORTH

LEGEND

- ABANDONED MONITORING WELL
- MONITORING WELL LOCATION
- PUMPING WELL LOCATION
- VAPOR EXTRACTION WELL
- UNDERGROUND STORAGE TANK
- MANHOLE
- CATCH BASIN
- UTILITY POLE
- GAS LINE
- WATER LINE
- STORM/SANITARY SEWER LINE
- ELECTRIC
- CABLE (OPTICAL)
- OVERHEAD ELECTRIC
- TRENCH LOCATION
- PROPERTY LINES

FIGURE 1

SITE MAP

AMOCO SERVICE STATION NO. 15228
200 NORTH 35TH STREET
MILWAUKEE, WISCONSIN

PROJECT NO.: C022N	DRAWN BY: DD
PREPARED BY: JK	DATE: 5/18/05
FILE NAME: 15228-SITE	

Delta Environmental Consultants Inc.