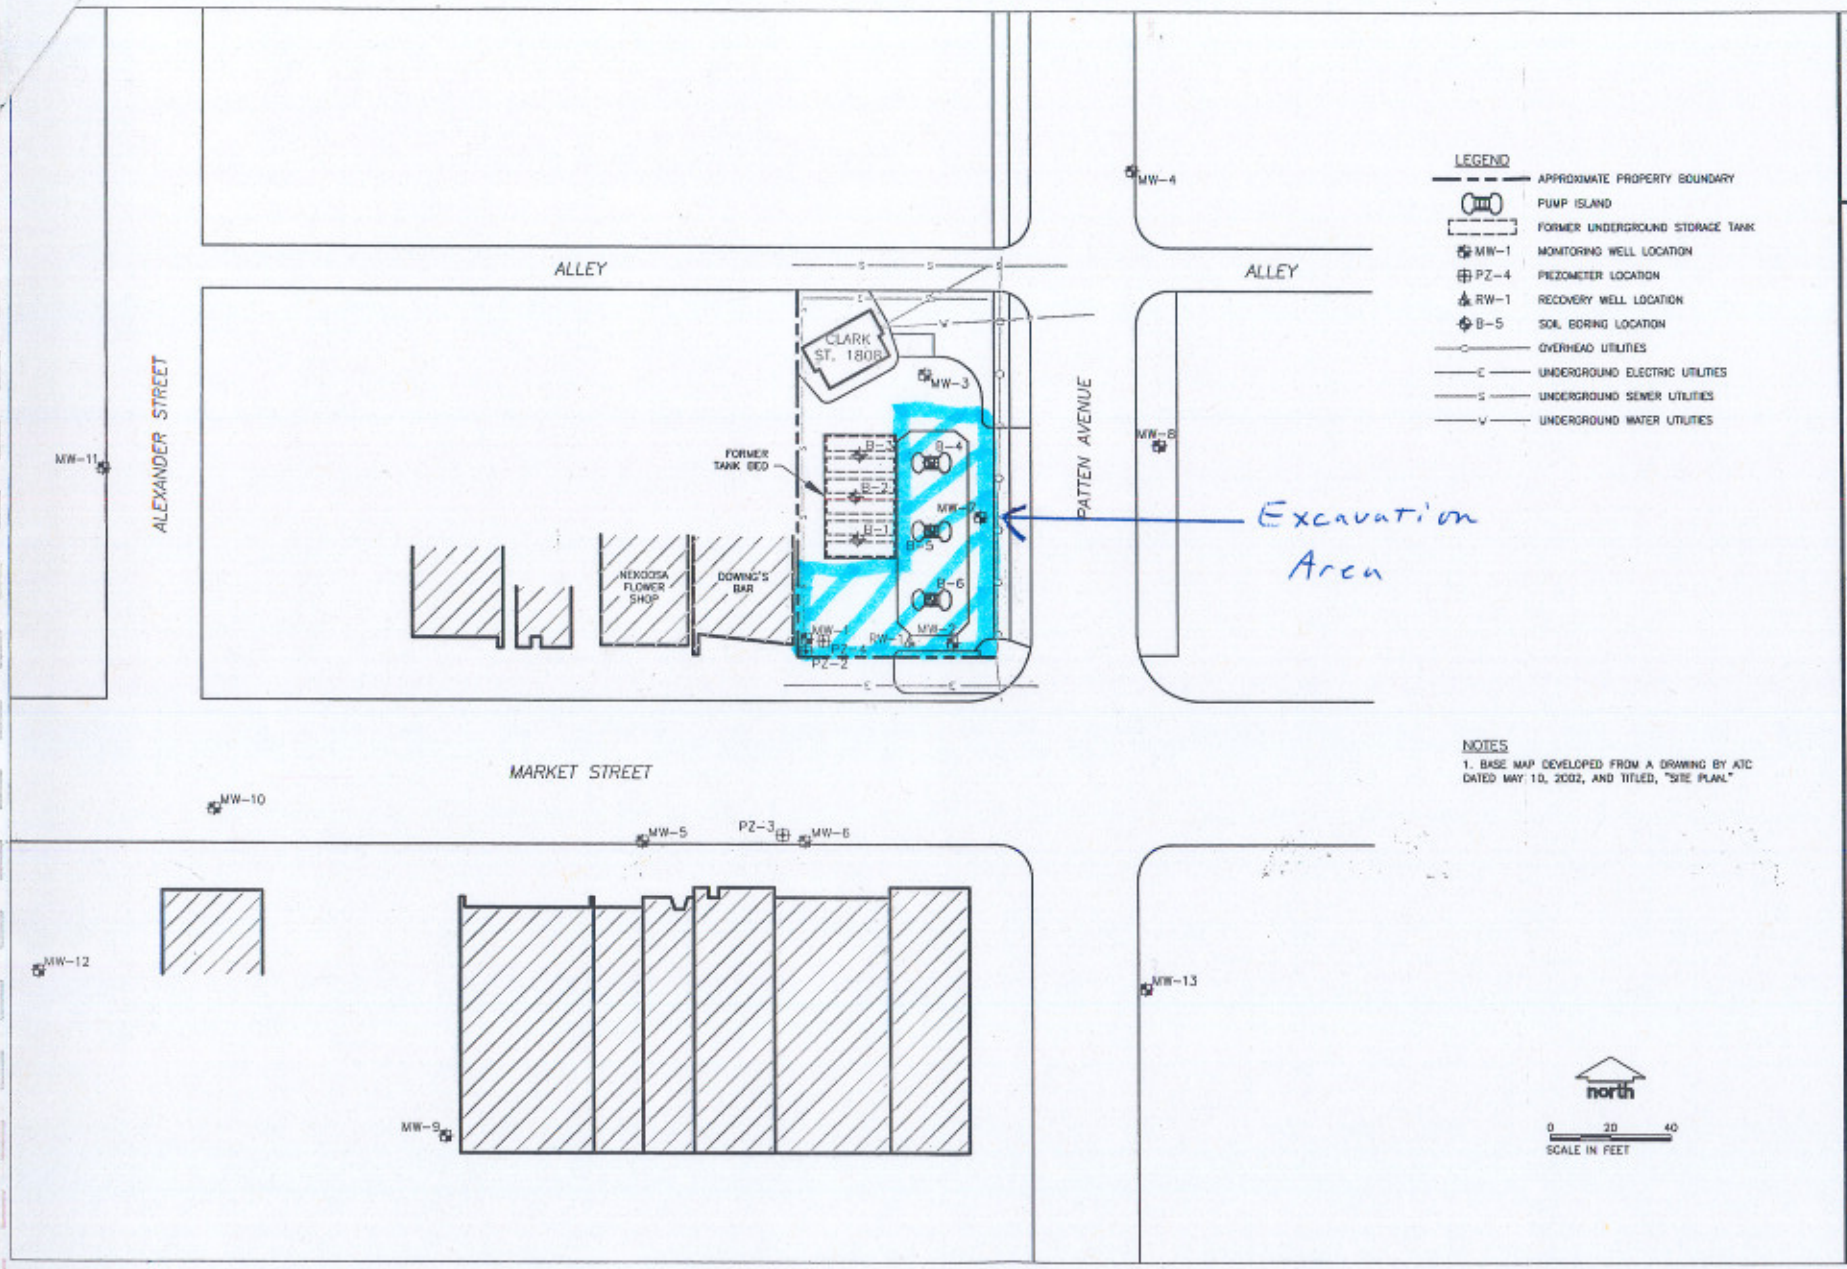
ALLEY
ALLEY
ALEXANDER STREET
PATTEN AVENUE
MARKET STREET
CLARK ST. 1808
FORMER TANK BED
NEKOOSA FLOWER SHOP
DOWING'S BAR
MW-1
MW-2
MW-3
MW-4
MW-5
MW-6
MW-8
MW-9
MW-10
MW-11
MW-12
MW-13
PZ-2
PZ-3
PZ-4
RW-1
B-1
B-2
B-3
B-4
B-5
B-6
Excavation Area
LEGEND
APPROXIMATE PROPERTY BOUNDARY
PUMP ISLAND
FORMER UNDERGROUND STORAGE TANK
MW-1 MONITORING WELL LOCATION
PZ-4 PIEZOMETER LOCATION
RW-1 RECOVERY WELL LOCATION
B-5 SOIL BORING LOCATION
OVERHEAD UTILITIES
UNDERGROUND ELECTRIC UTILITIES
UNDERGROUND SEWER UTILITIES
UNDERGROUND WATER UTILITIES
NOTES
1. BASE MAP DEVELOPED FROM A DRAWING BY ATC DATED MAY 10, 2002, AND TITLED, "SITE PLAN."
north
0 20 40
SCALE IN FEET
PROJECT# 55331812-B1
DATE: 3/13/06
REV. BY: MN
SCALE: 1"=40'
FIGURE 2
SITE FEATURES MAP
FORMER CLARK STATION NO. 1808
NEKOOSA, WISCONSIN
MAXIM
TECHNOLOGIES