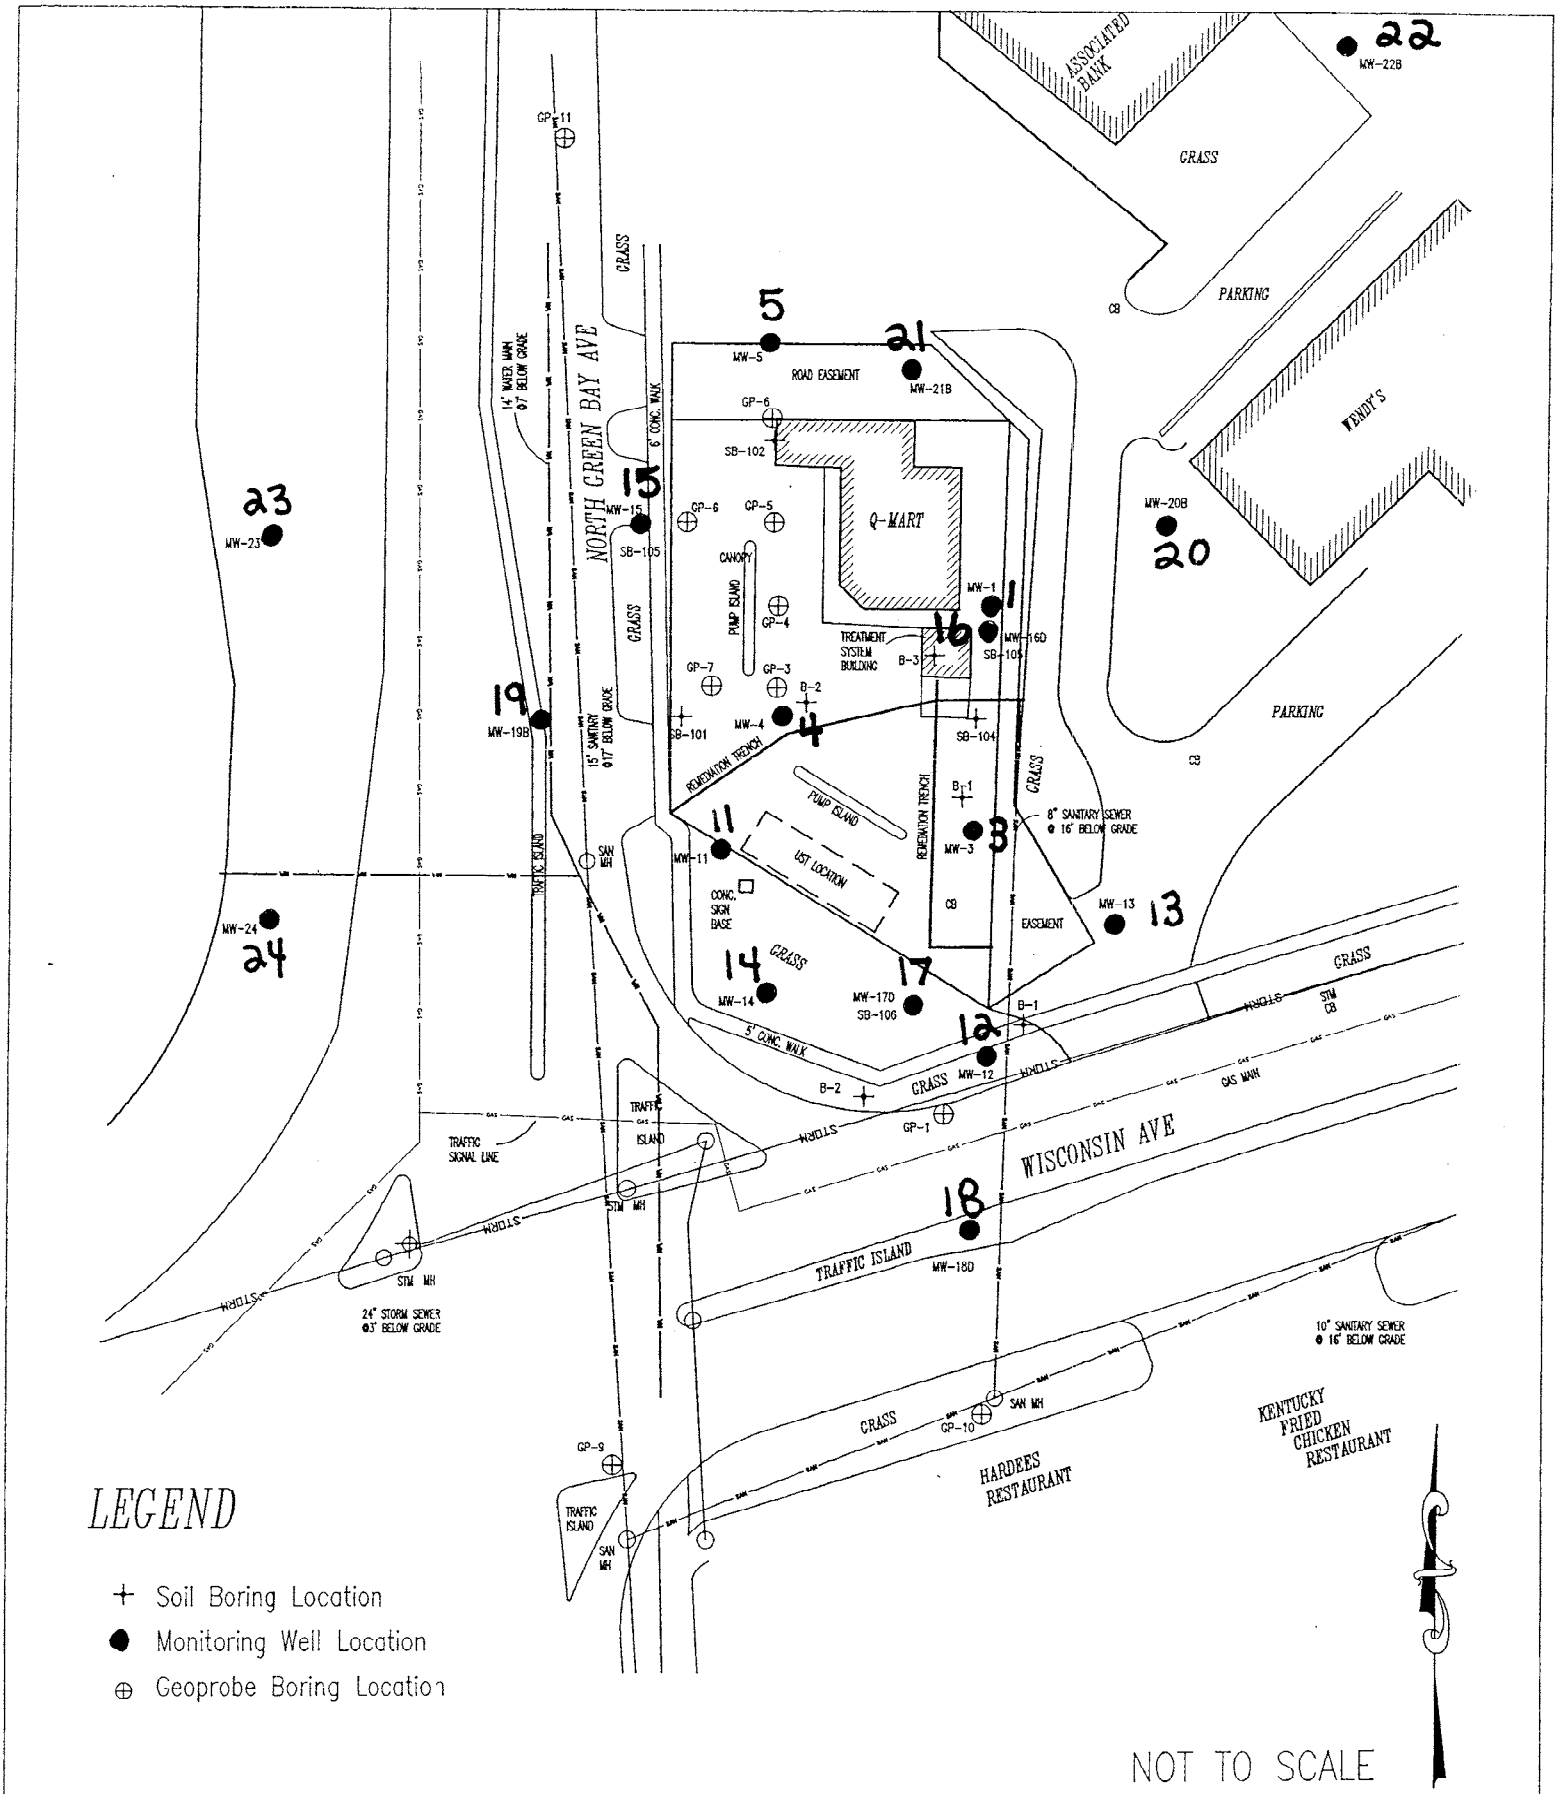

Sheet No. 1 of 1	PROJECT: CITGO Q-MART # 214 700 S. GREENBAY ROAD NEENAH, WI	TITLE: FIGURE 1: SITE LAYOUT MAPAND LOCATION OF MONITORING WELLS AND SOIL BORINGS	ENGINEER K. SINGH & ASSOCIATES, INC. *Engineers, Scientists and Environmental Management Consultants* 1135 Legion Drive Elm Grove, Wisconsin 53122 Phone: (262) 821-1171 FAX: (262) 821-1174 E-mail: singh@execpc.com	DRAWN BY: J.B.M. CHECKED BY: M.K.J. DATE: 01/07/05 PROJECT NO: 4564 DRAWING FILE: 4564.dwg