53910-9001-40

TANK INFORMATION FOR REMOVED USTS:
T1 500 GALLON DIESEL
T2 560 GALLON DIESEL
T3 560 GALLON DIESEL
T4 1,000 GALLON KEROSENE
T5 10,000 GALLON UNLEADED
T6 10,000 GALLON MID-GRADE UNLEADED
T7 3,000 GALLON PREMIUM UNLEADED

OVERHEAD ELECTRIC
WATER
SANITARY/STORM SEWER
NATURAL GAS
ELECTRIC FOR CITY LIGHTS

FIGURE 4
SITE LAYOUT MAP

ADAMS CO-OP TRUE VALUE HARDWARE
ADAMS, WISCONSIN

METCO

SCALE: 1 IN. = 60 FT.
UPDATED BY: JFR
DATE: 04/15/04
JOB NO.: R-97-385 CS24

N

NOTE: INFORMATION BASED ON AVAILABLE DATA. ACTUAL CONDITIONS MAY DIFFER.

— HAND SAMPLE LOCATION
— GEOPROBE BORING LOCATION
— MONITORING WELL LOCATION
— SOIL BORING LOCATION

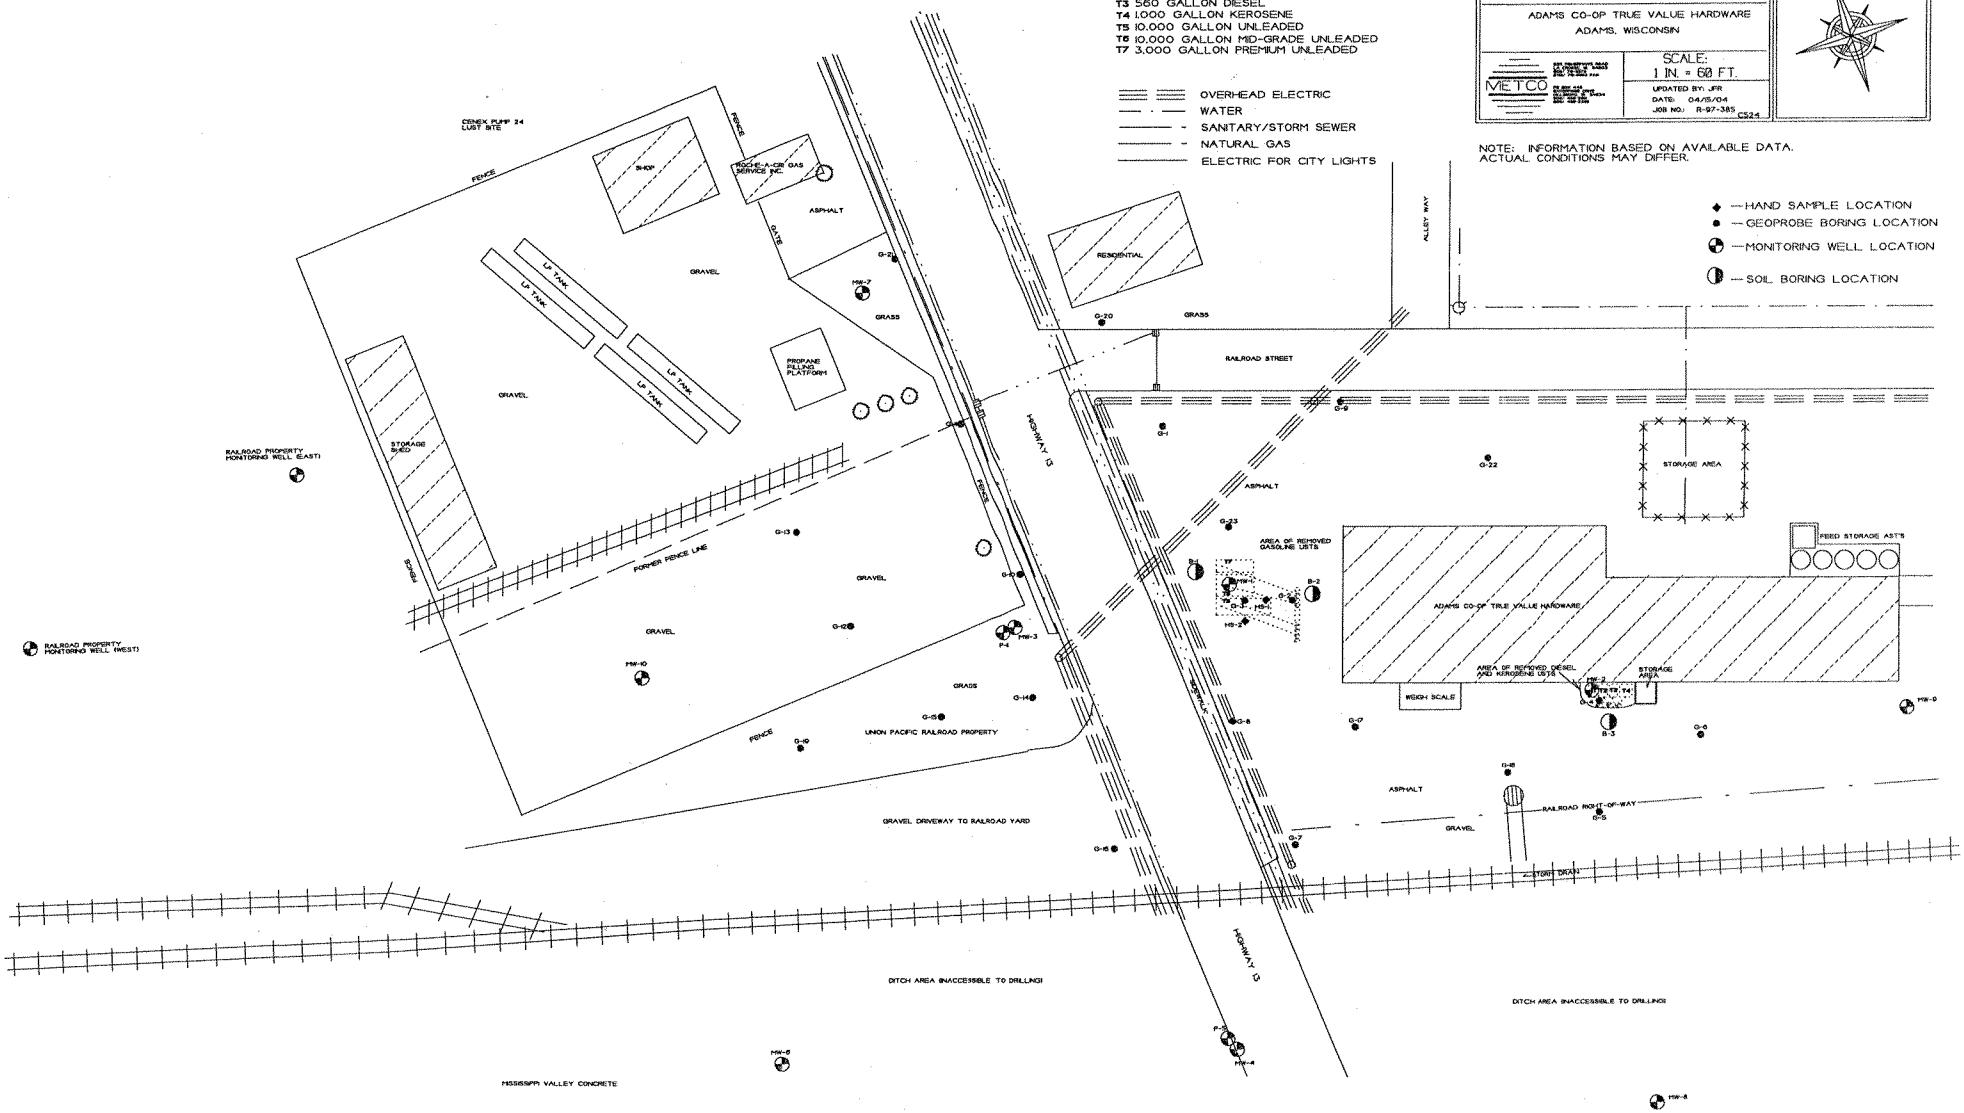

Flea Market