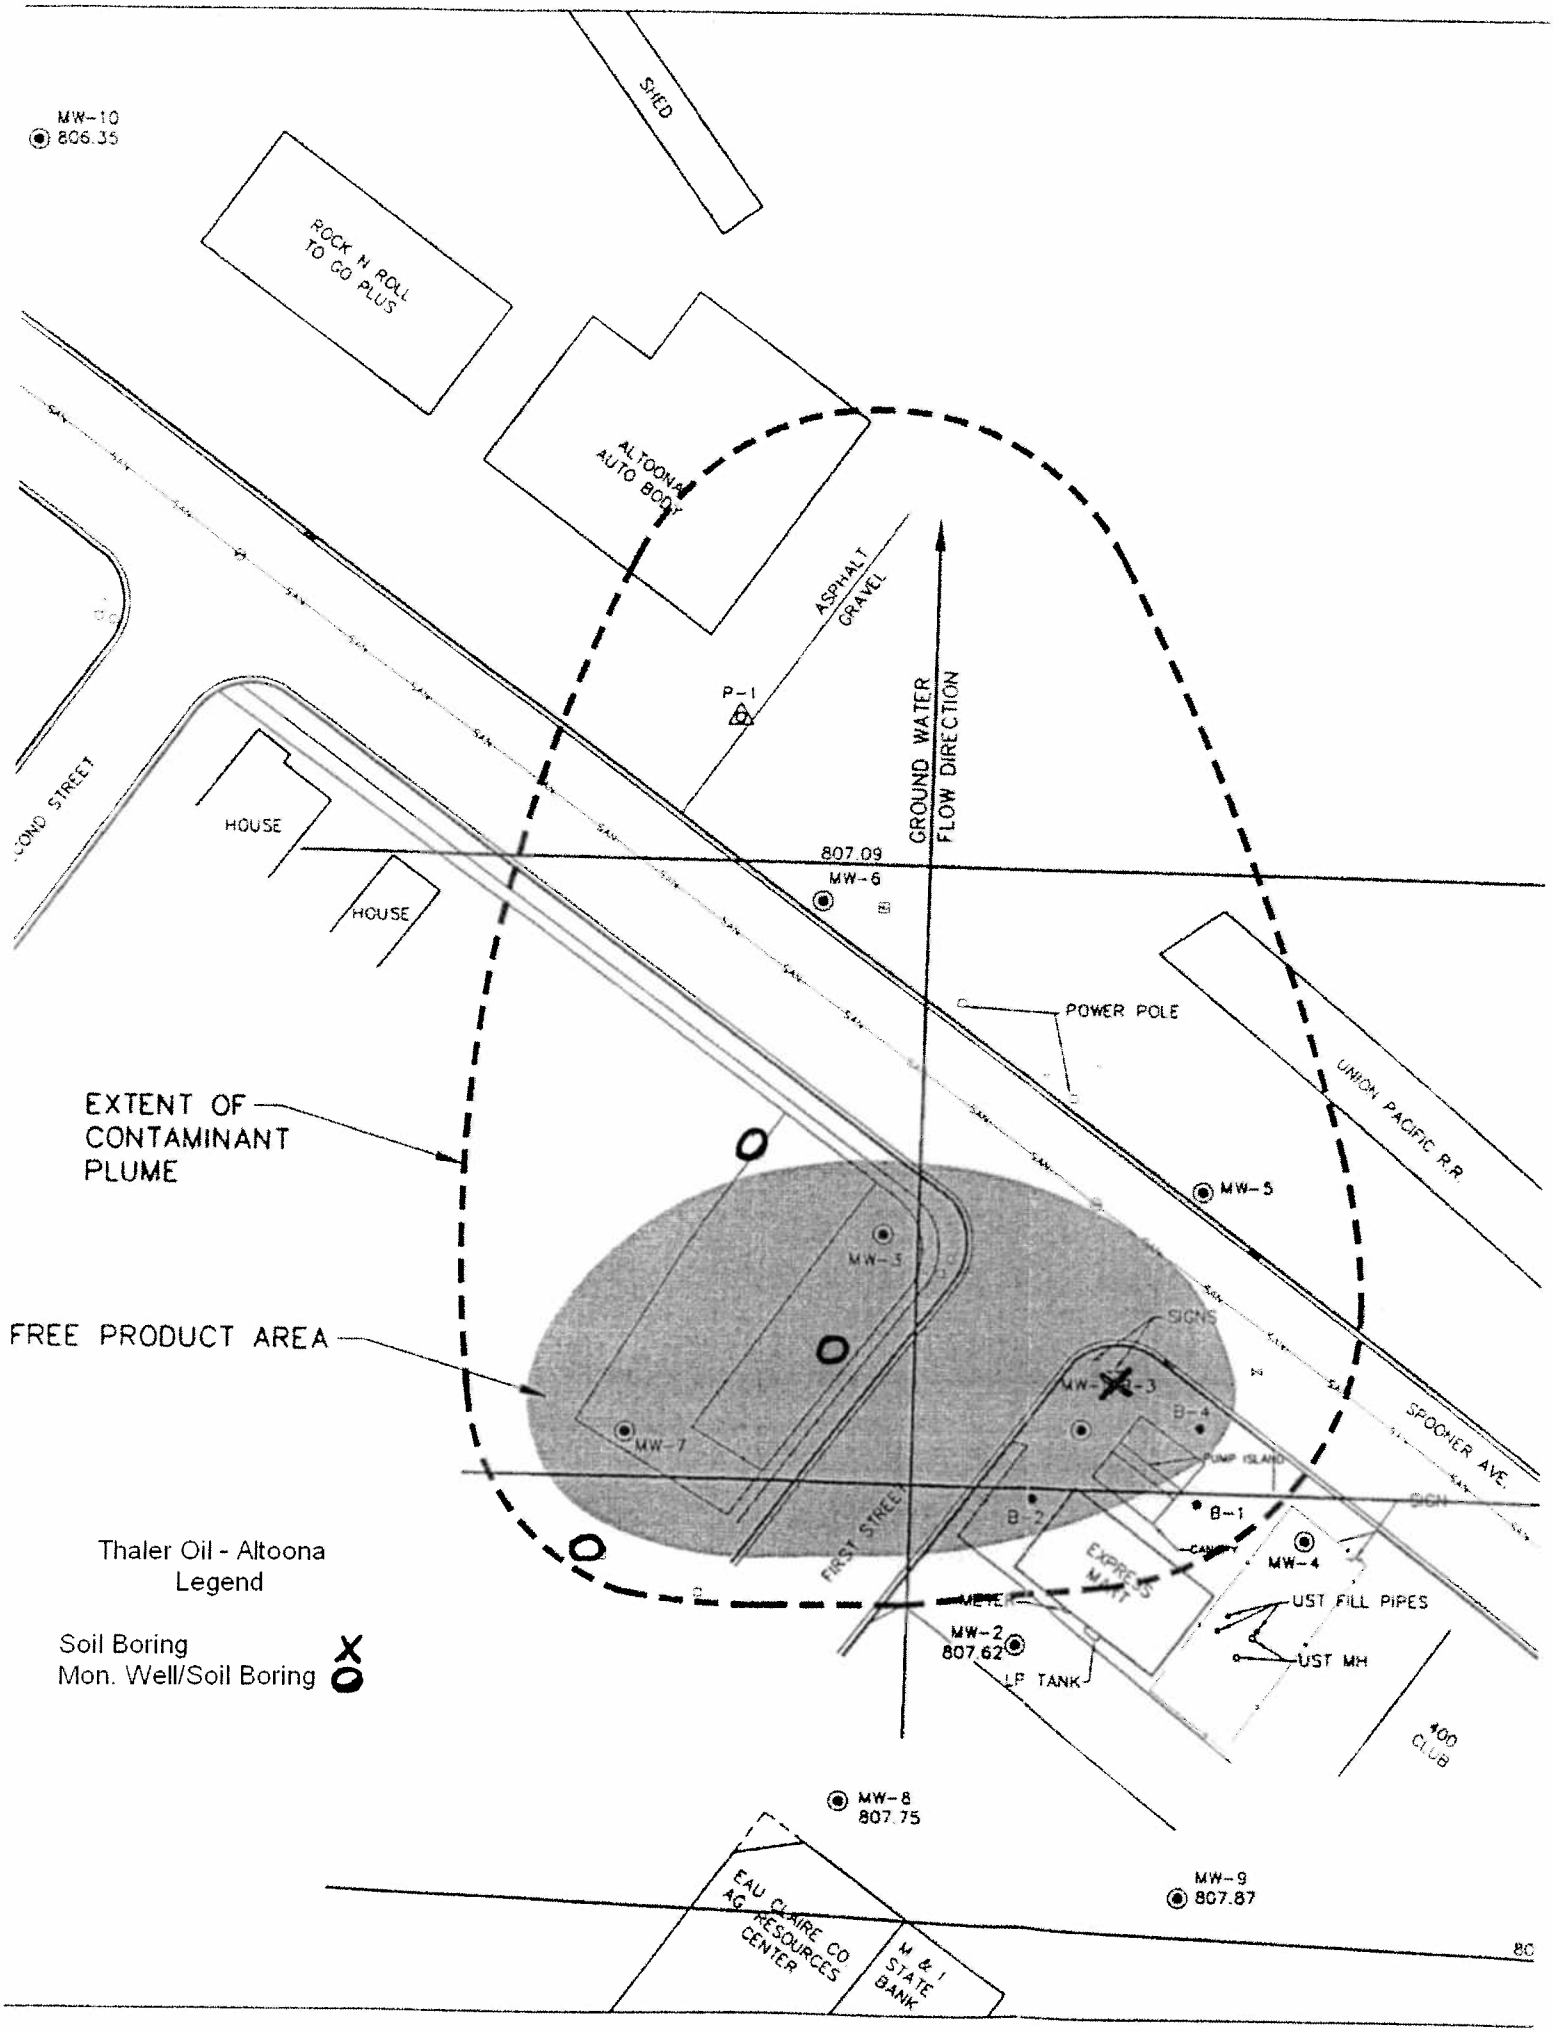
MW-10
806.35
SHED
ROCK N ROLL TO GO PLUS
ALTOONA AUTO BODY
ASPHALT
GRAVEL
P-1
GROUND WATER FLOW DIRECTION
HOUSE
HOUSE
807.09
MW-6
POWER POLE
UNION PACIFIC R.R.
EXTENT OF CONTAMINANT PLUME
MW-5
MW-3
FREE PRODUCT AREA
SIGNS
MW-7
B-4
PUMP ISLAND
B-1
B-2
FIRST STREET
SPOOHER AVE.
MW-4
UST FILL PIPES
UST MH
MW-2
807.62
LP TANK
100 CLUB
MW-8
807.75
MW-9
807.87
EAU CLAIRE CO AG RESOURCES CENTER
M & I STATE BANK
Thaler Oil - Altoona
Legend
Soil Boring
Mon. Well/Soil Boring