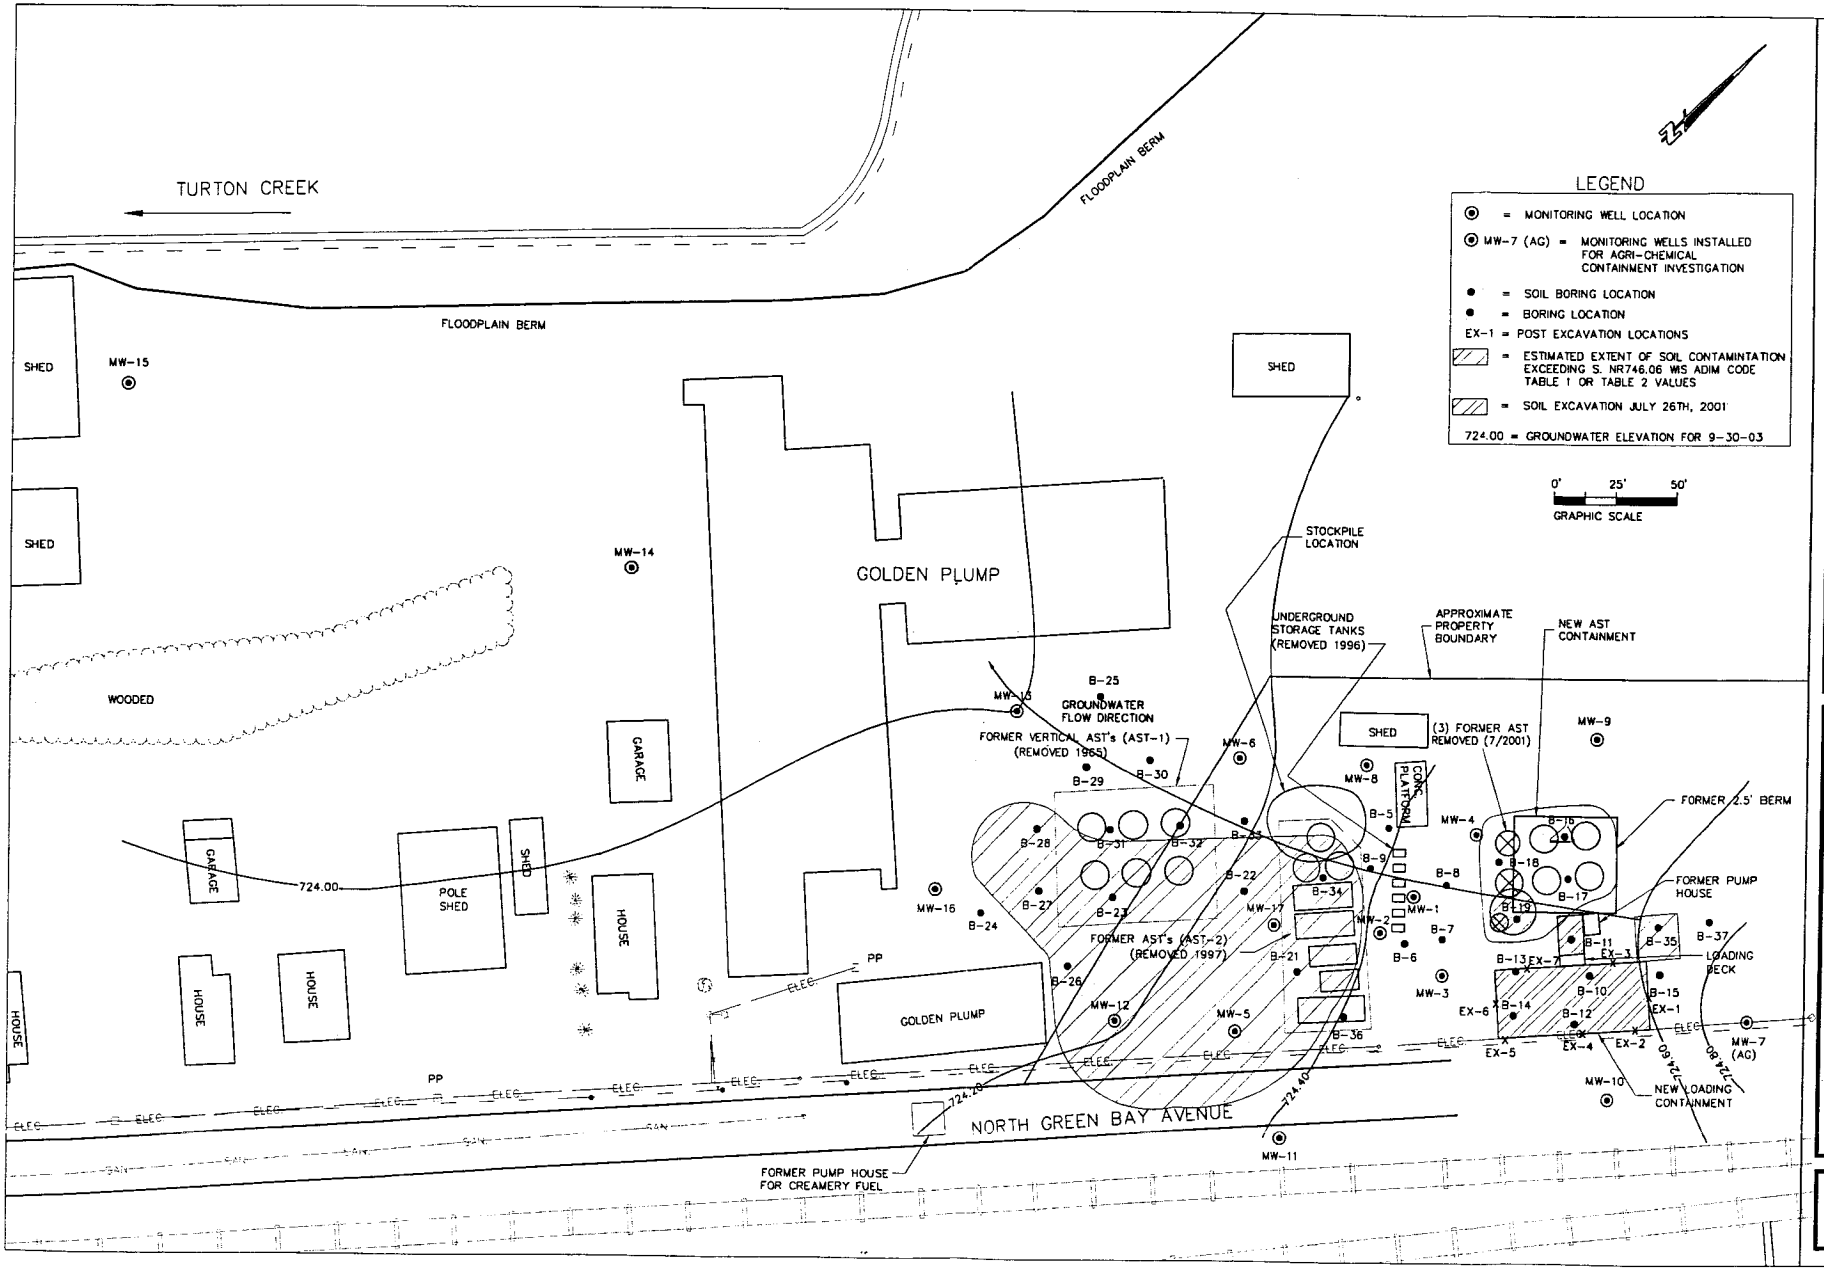

JOB NO.	2157-003-60
BOOK NO.	CEDAR CORP.
DRAWN BY	MAP/PKF
CHECKED BY	RTB
DATE	JULY 2001
REVISIONS	
REFERENCE FILE	
DRAWING FILE	NGBAY.DWG

Cedar corporation
654 Wilson Avenue
Menomonie, Wisconsin 54751
715-235-9081
800-472-2372
FAX 715-235-7337
www.cedarcorp.com
engineers • architects • planners • environmental specialists
land surveyors • landscape architects • interior designers

GROUNDWATER FLOW MAP

ARCADIA CO-OP ASSOCIATION

N. BREEN BAY AVE. ARCADIA, WI

SHEET NO.

FIGURE 1