PEN
02/04/02
D:\WASTE\10123705.dgn
DGN LEVEL

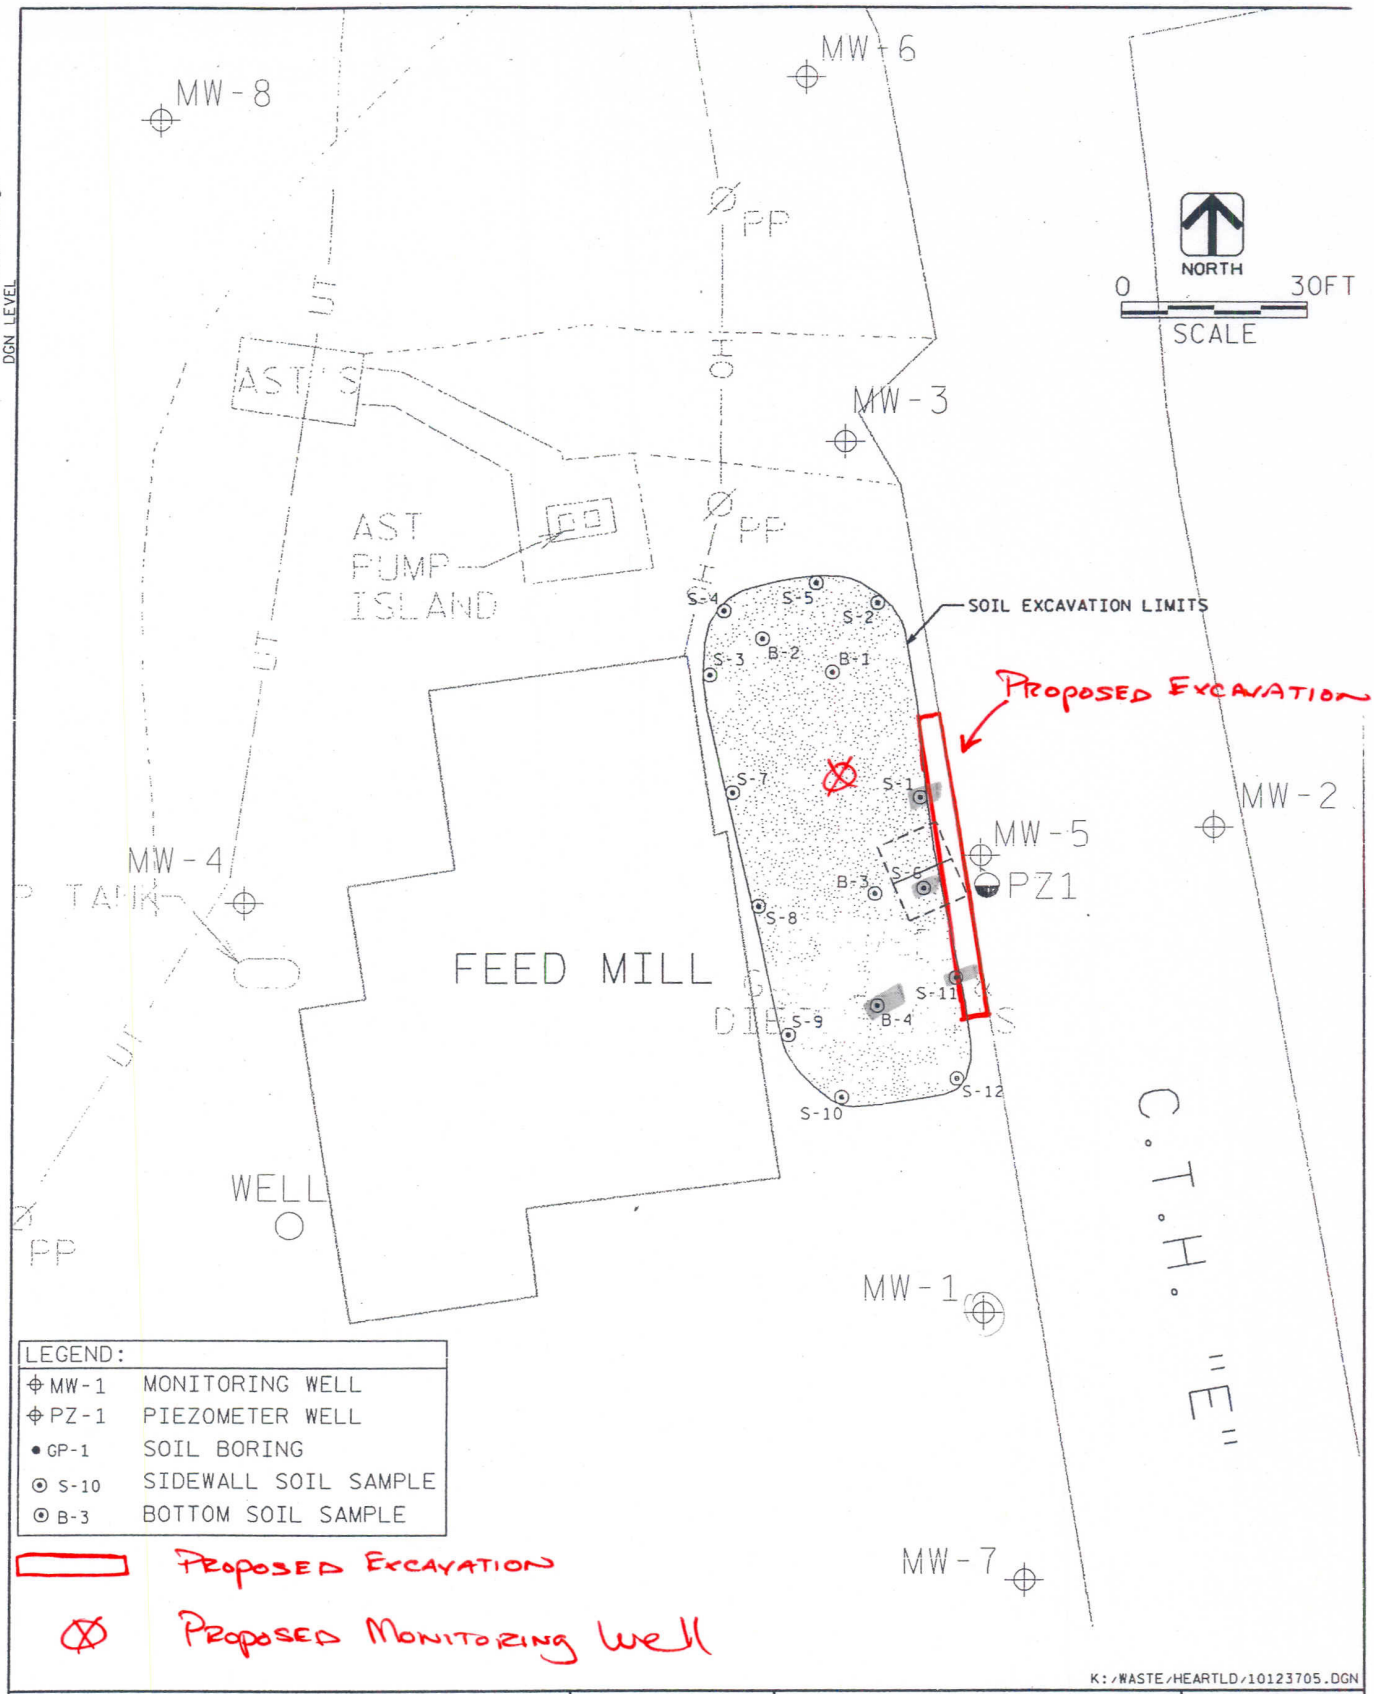

HEARTLAND COOPERATIVE 5392 C.T.H. "E" MILAN, WISCONSIN	DRN. BY: JGS CHK. BY: JCH DATE: FEB 2002 AVRES ASSOCIATES	SITE PLAN	FIGURE 3

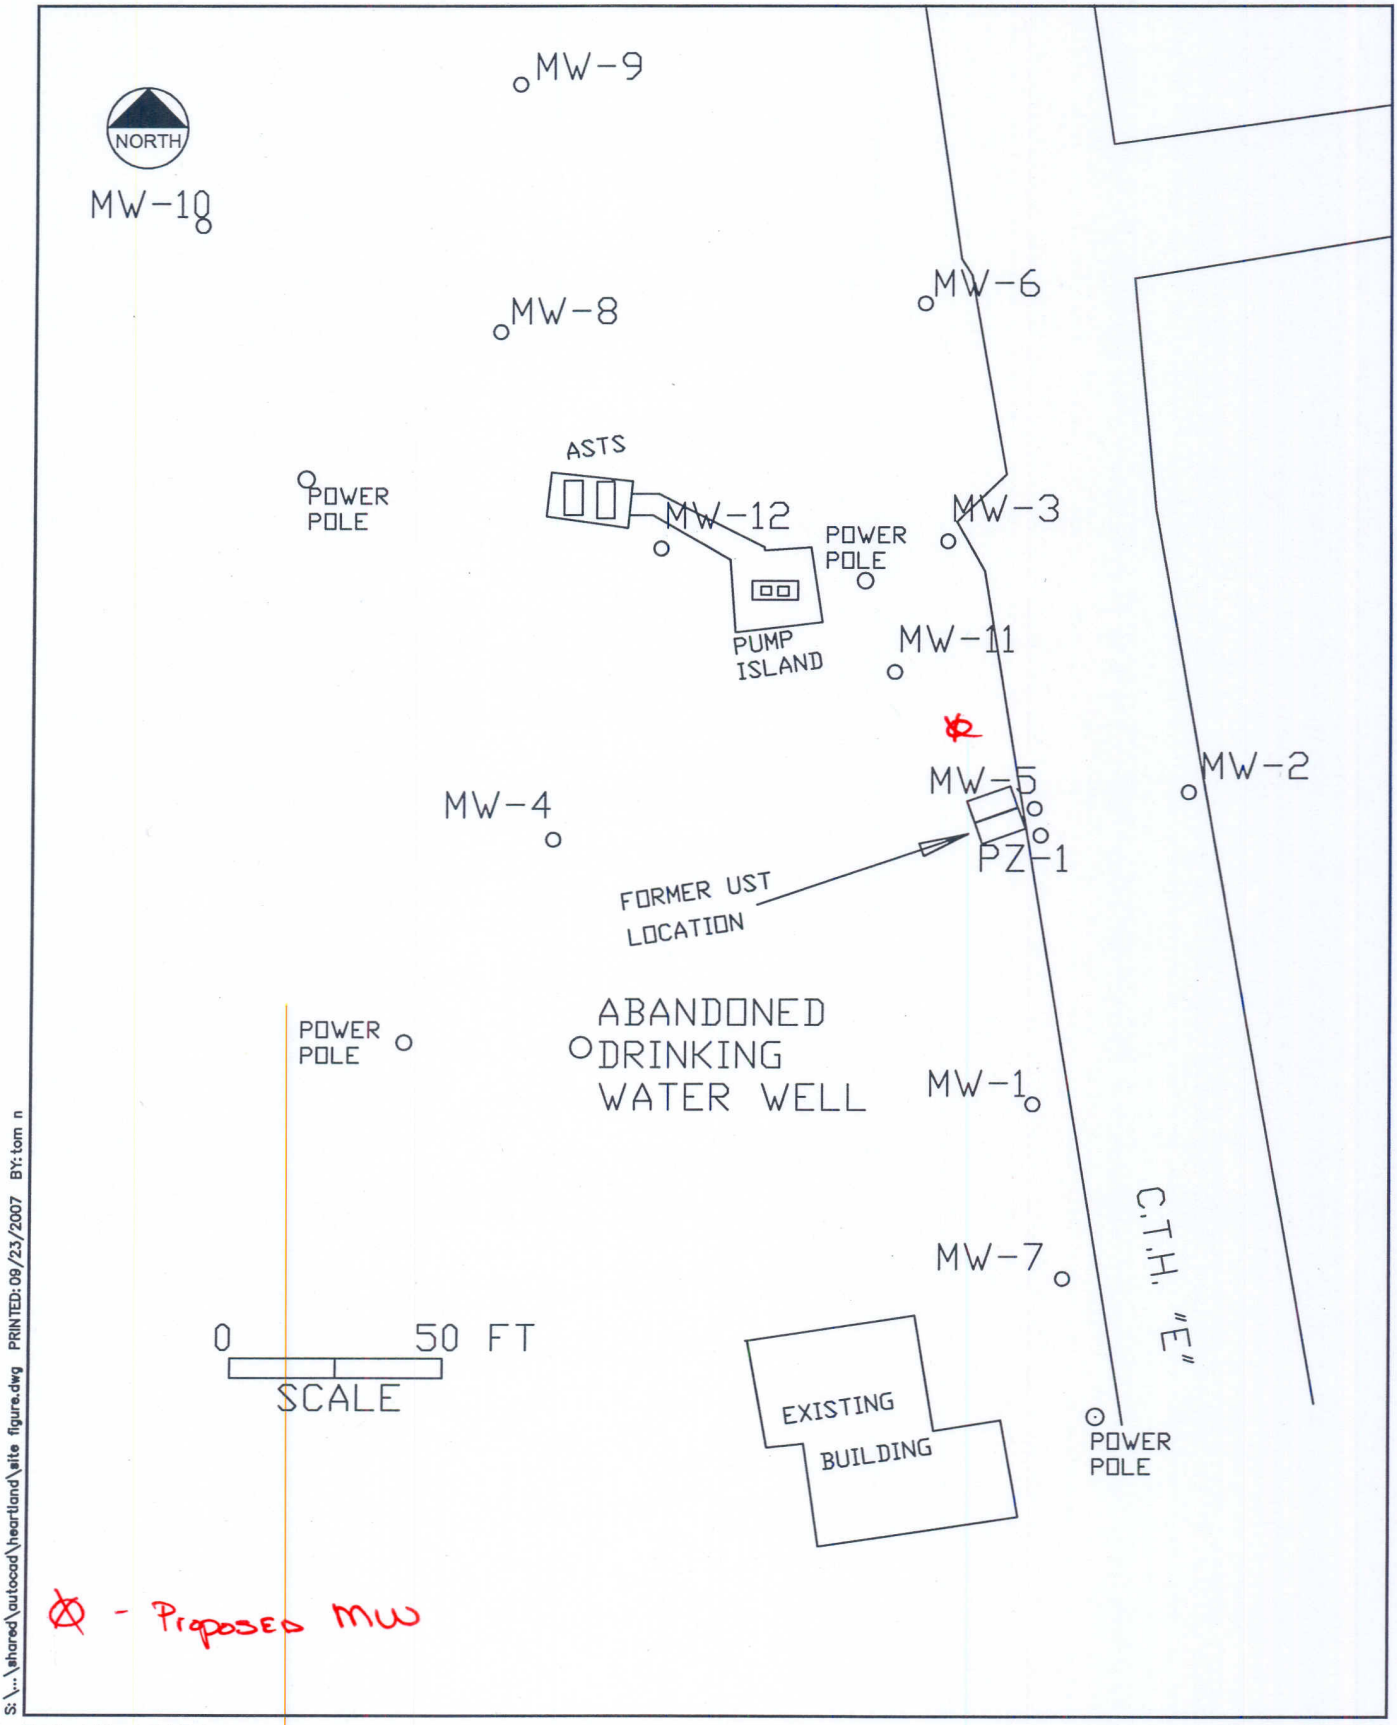

Project No. 7340215

September 2007

Figure 1
Site Plan Map
Heartland Coop-Former Mill
Milan, Wisconsin