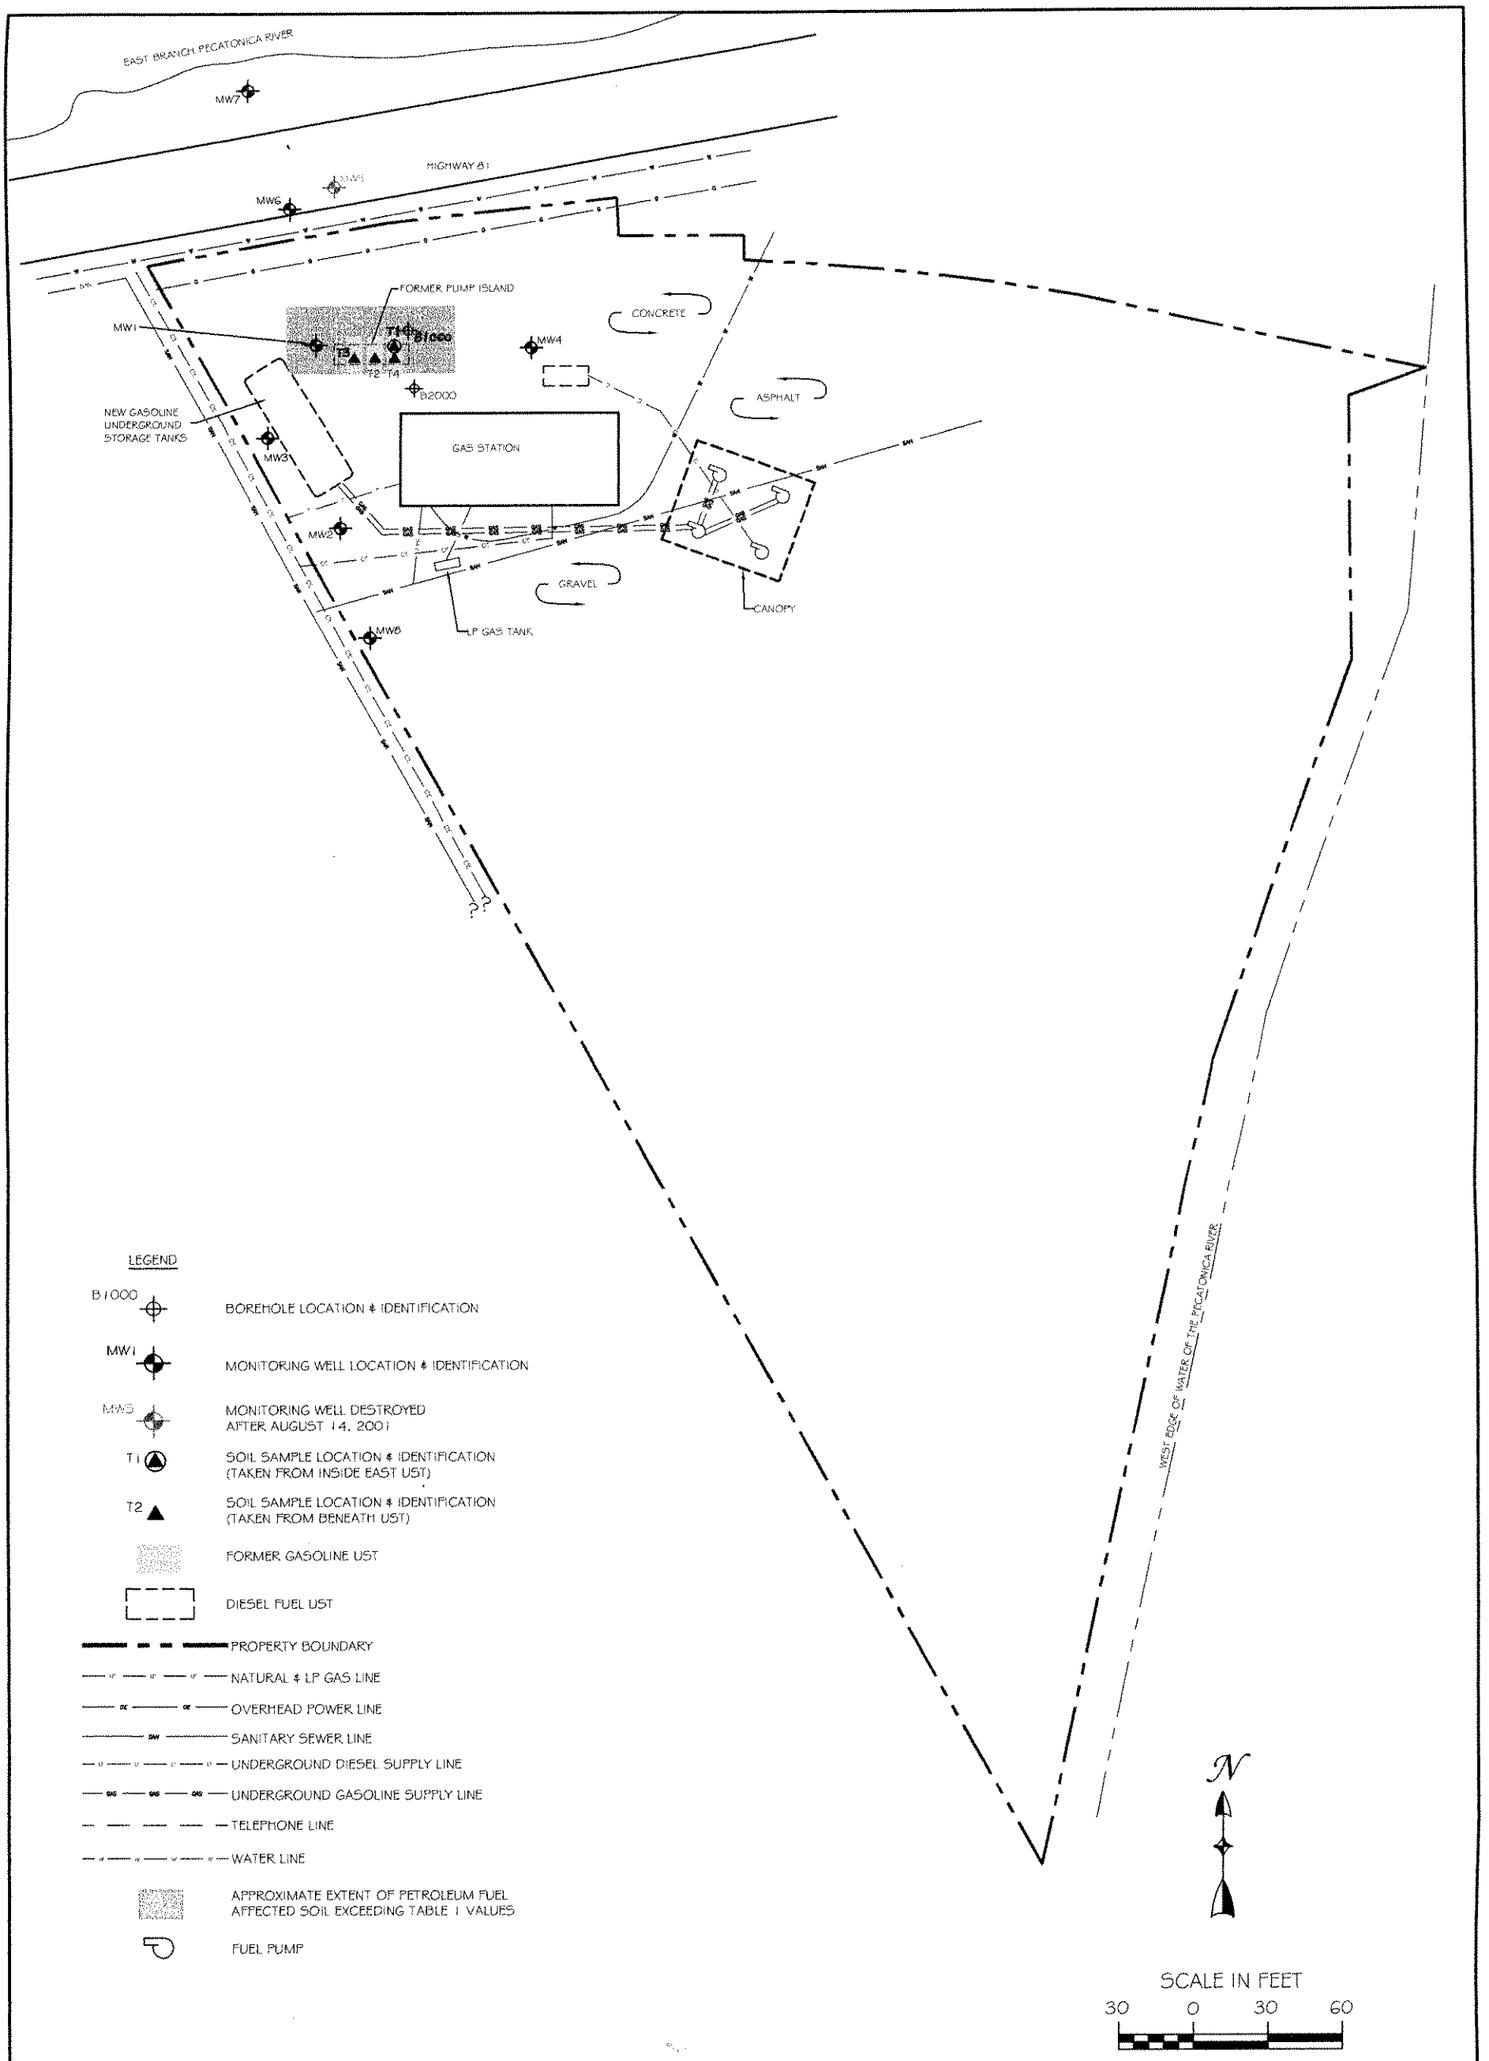

Northern Environmental

Hydrologists • Engineers • Surveyors • Scientists

12075 North Corporate Parkway, Suite 210, Mequon, Wisconsin 53092
Phone: 800-776-7140 Fax: 262-241-8222

WISCONSIN ▲ MICHIGAN ▲ ILLINOIS ▲ IOWA

THIS DRAWING AND ALL INFORMATION CONTAINED THEREON IS THE PROPERTY OF NORTHERN ENVIRONMENTAL INCORPORATED AND SHALL NOT BE REPRODUCED OR USED EXCEPT FOR THE PURPOSE FOR WHICH IS IT EXPRESSLY FURNISHED.

SITE LAYOUT

B.J. PETRO, INCORPORATED
ARGYLE, WISCONSIN

DATE: 02/13/04	DRAWN BY: KAA	TASK NUMBER: 100	PROJECT NUMBER: BPI 01-1408-2008	FIGURE 2

S:\CAD\Mequon\Projects\BPI\2008\04_0220_2_3_4_5.dwg, Figure 2, 2/23/2004 8:47:22 AM