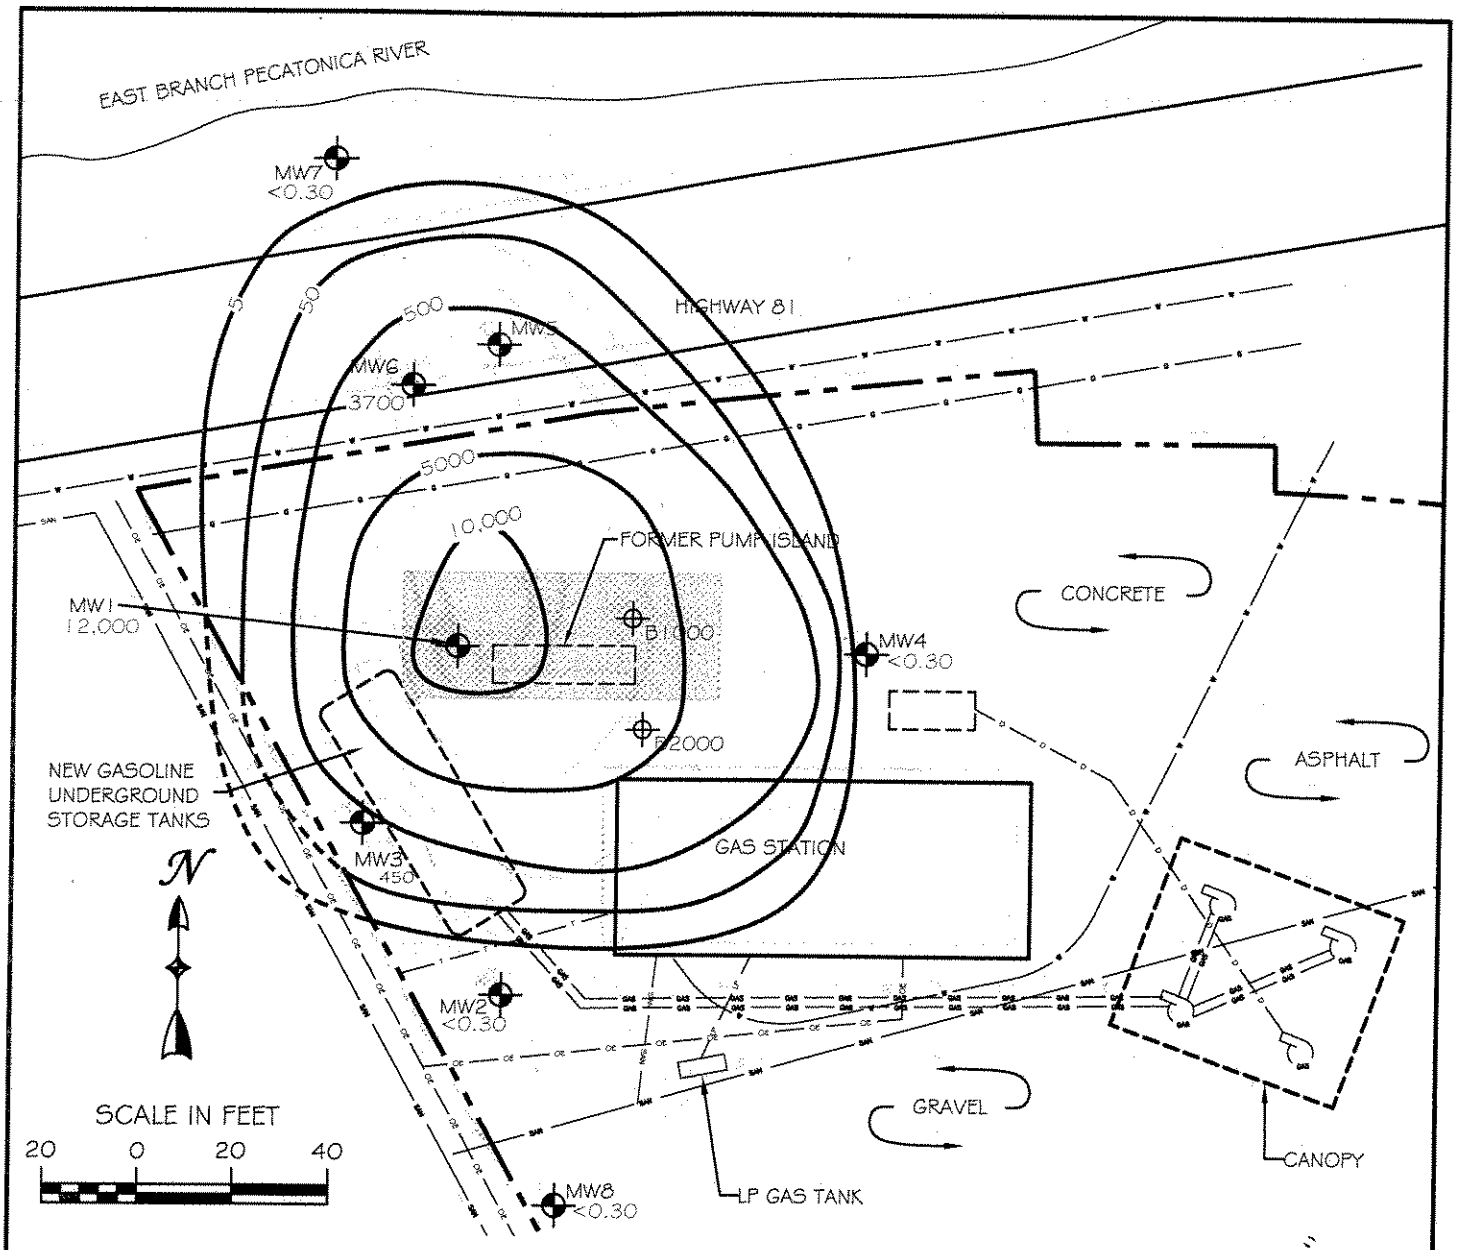

LEGEND

- B1000 — BOREHOLE LOCATION & IDENTIFICATION
- MW1 12,000 — MONITORING WELL LOCATION & IDENTIFICATION WITH BENZENE CONCENTRATION (µg/l)
- MW5 — MONITORING WELL DESTROYED AFTER AUGUST 14, 2001
- DIESEL FUEL UST
- PROPERTY BOUNDARY
- NATURAL & LP GAS LINE
- OVERHEAD POWER LINE
- SANITARY SEWER LINE
- UNDERGROUND DIESEL SUPPLY LINE
- UNDERGROUND GASOLINE SUPPLY LINE
- TELEPHONE LINE
- WATER LINE
- APPROXIMATE EXTENT OF PETROLEUM FUEL AFFECTED SOIL EXCEEDING TABLE 1 VALUES
- FUEL PUMP
- 500 — BENZENE ISOCONCENTRATION CONTOUR (µg/l)

Northern Environmental
Hydrologists • Engineers • Surveyors • Scientists
12075 North Corporate Parkway, Suite 210, Mequon, Wisconsin 53092
Phone: 800-776-7140 Fax: 262-241-8222
WISCONSIN ▲ MICHIGAN ▲ ILLINOIS ▲ IOWA

THIS DRAWING AND ALL INFORMATION CONTAINED THEREON IS THE PROPERTY OF NORTHERN ENVIRONMENTAL INCORPORATED AND SHALL NOT BE REPRODUCED OR USED EXCEPT FOR THE PURPOSE FOR WHICH IS IT EXPRESSLY FURNISHED.

BENZENE CONCENTRATION IN GROUND WATER SEPTEMBER 9, 2003

B.J. PETRO, INCORPORATED
ARGYLE, WISCONSIN

DATE: 02/13/04	DRAWN BY: KAA	TASK NUMBER: 100	PROJECT NUMBER: BPI 01-1408-2008	FIGURE 4

S:\CAD\Mequon\Projects\BPI\2008\04_0220_2_3_4_5.dwg, Figure 4, 2/23/2004 8:49:38 AM