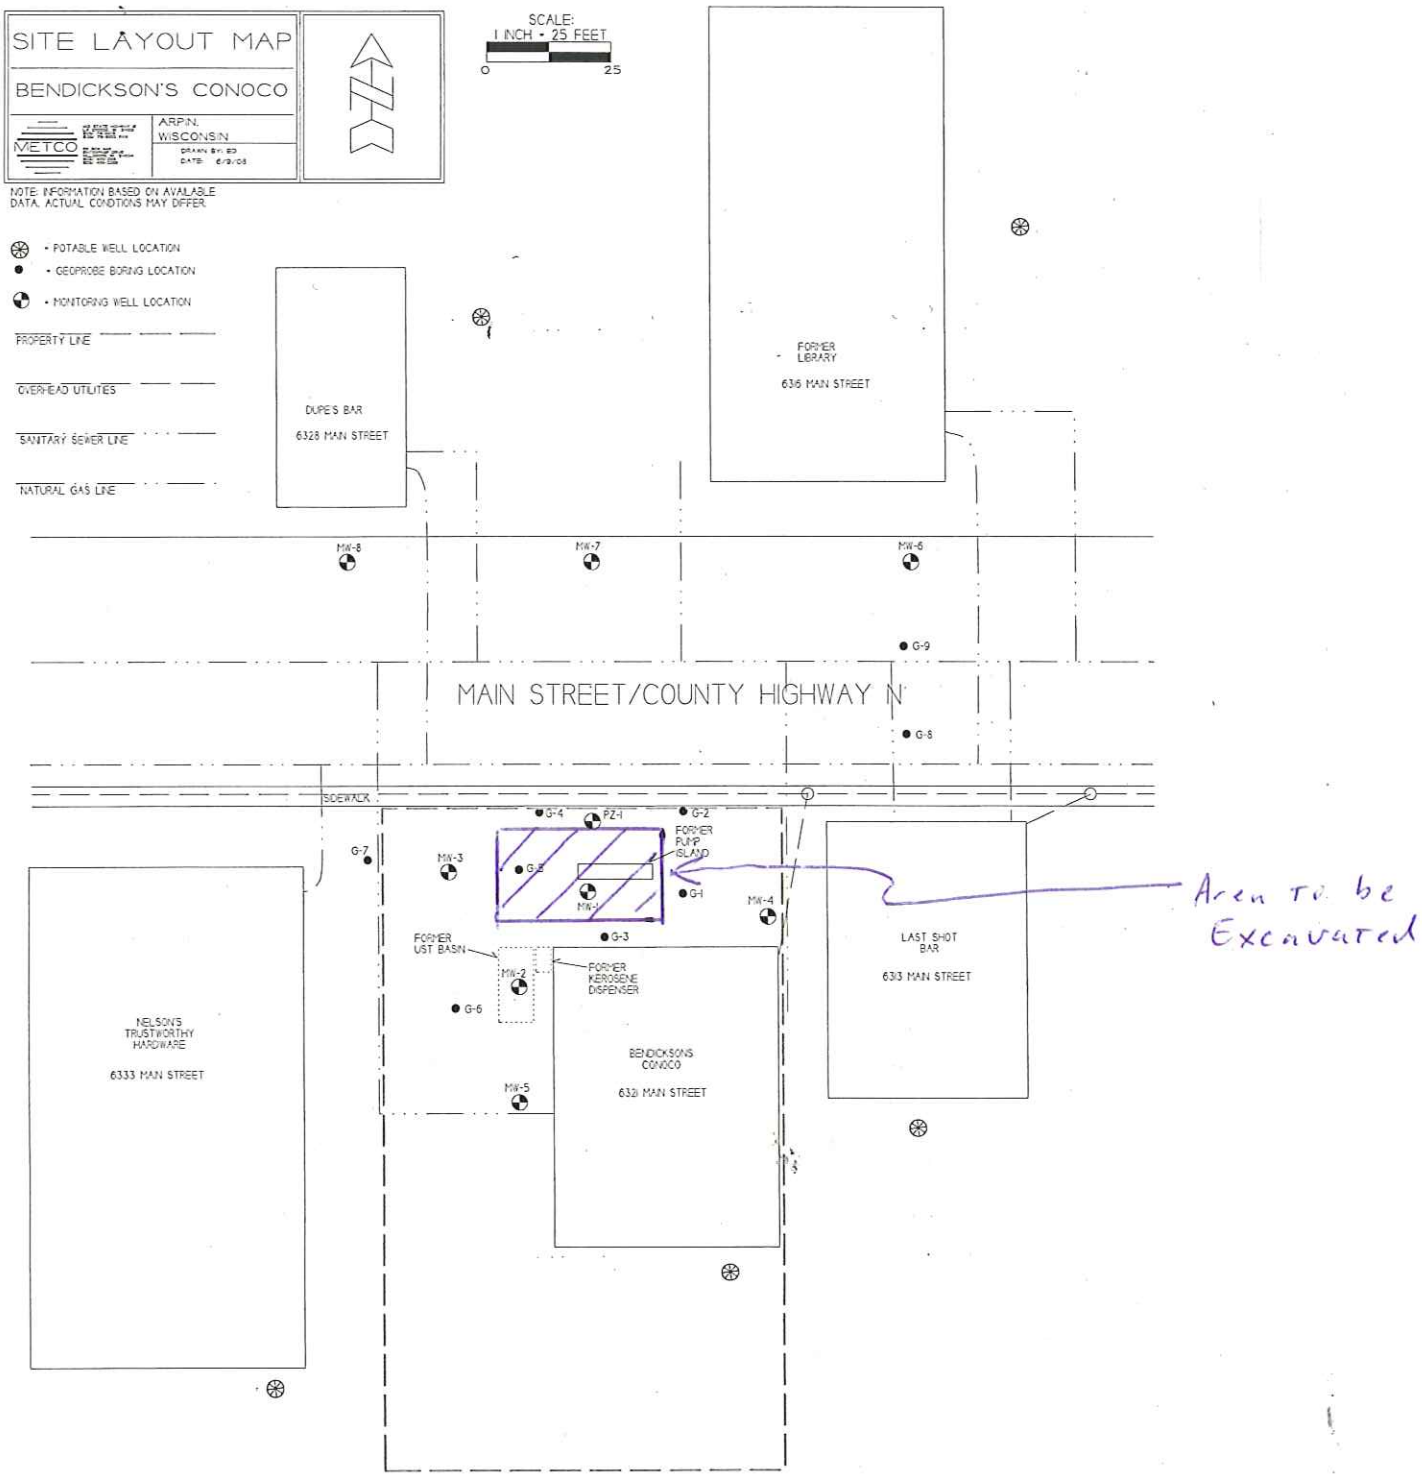
SITE LAYOUT MAP
BENDICKSON'S CONOCO
METCO
ARPIN, WISCONSIN
DRAWN BY: BD
DATE: 6/9/08
SCALE:
1 INCH = 25 FEET
0
25
NOTE: INFORMATION BASED ON AVAILABLE DATA. ACTUAL CONDITIONS MAY DIFFER.
= POTABLE WELL LOCATION
= GEOPROBE BORING LOCATION
= MONITORING WELL LOCATION
PROPERTY LINE
OVERHEAD UTILITIES
SANITARY SEWER LINE
NATURAL GAS LINE
DUPE'S BAR
6328 MAIN STREET
FORMER LIBRARY
636 MAIN STREET
MW-8
MW-7
MW-6
G-9
MAIN STREET/COUNTY HIGHWAY N
G-8
SIDEWALK
G-4
PZ-1
G-2
FORMER PUMP ISLAND
G-7
MW-3
G-5
MW-1
G-1
MW-4
G-3
FORMER UST BASIN
MW-2
FORMER KEROSENE DISPENSER
G-6
MW-5
NELSON'S TRUSTWORTHY HARDWARE
6333 MAIN STREET
BENDICKSONS CONOCO
6321 MAIN STREET
LAST SHOT BAR
6313 MAIN STREET
Area to be Excavated