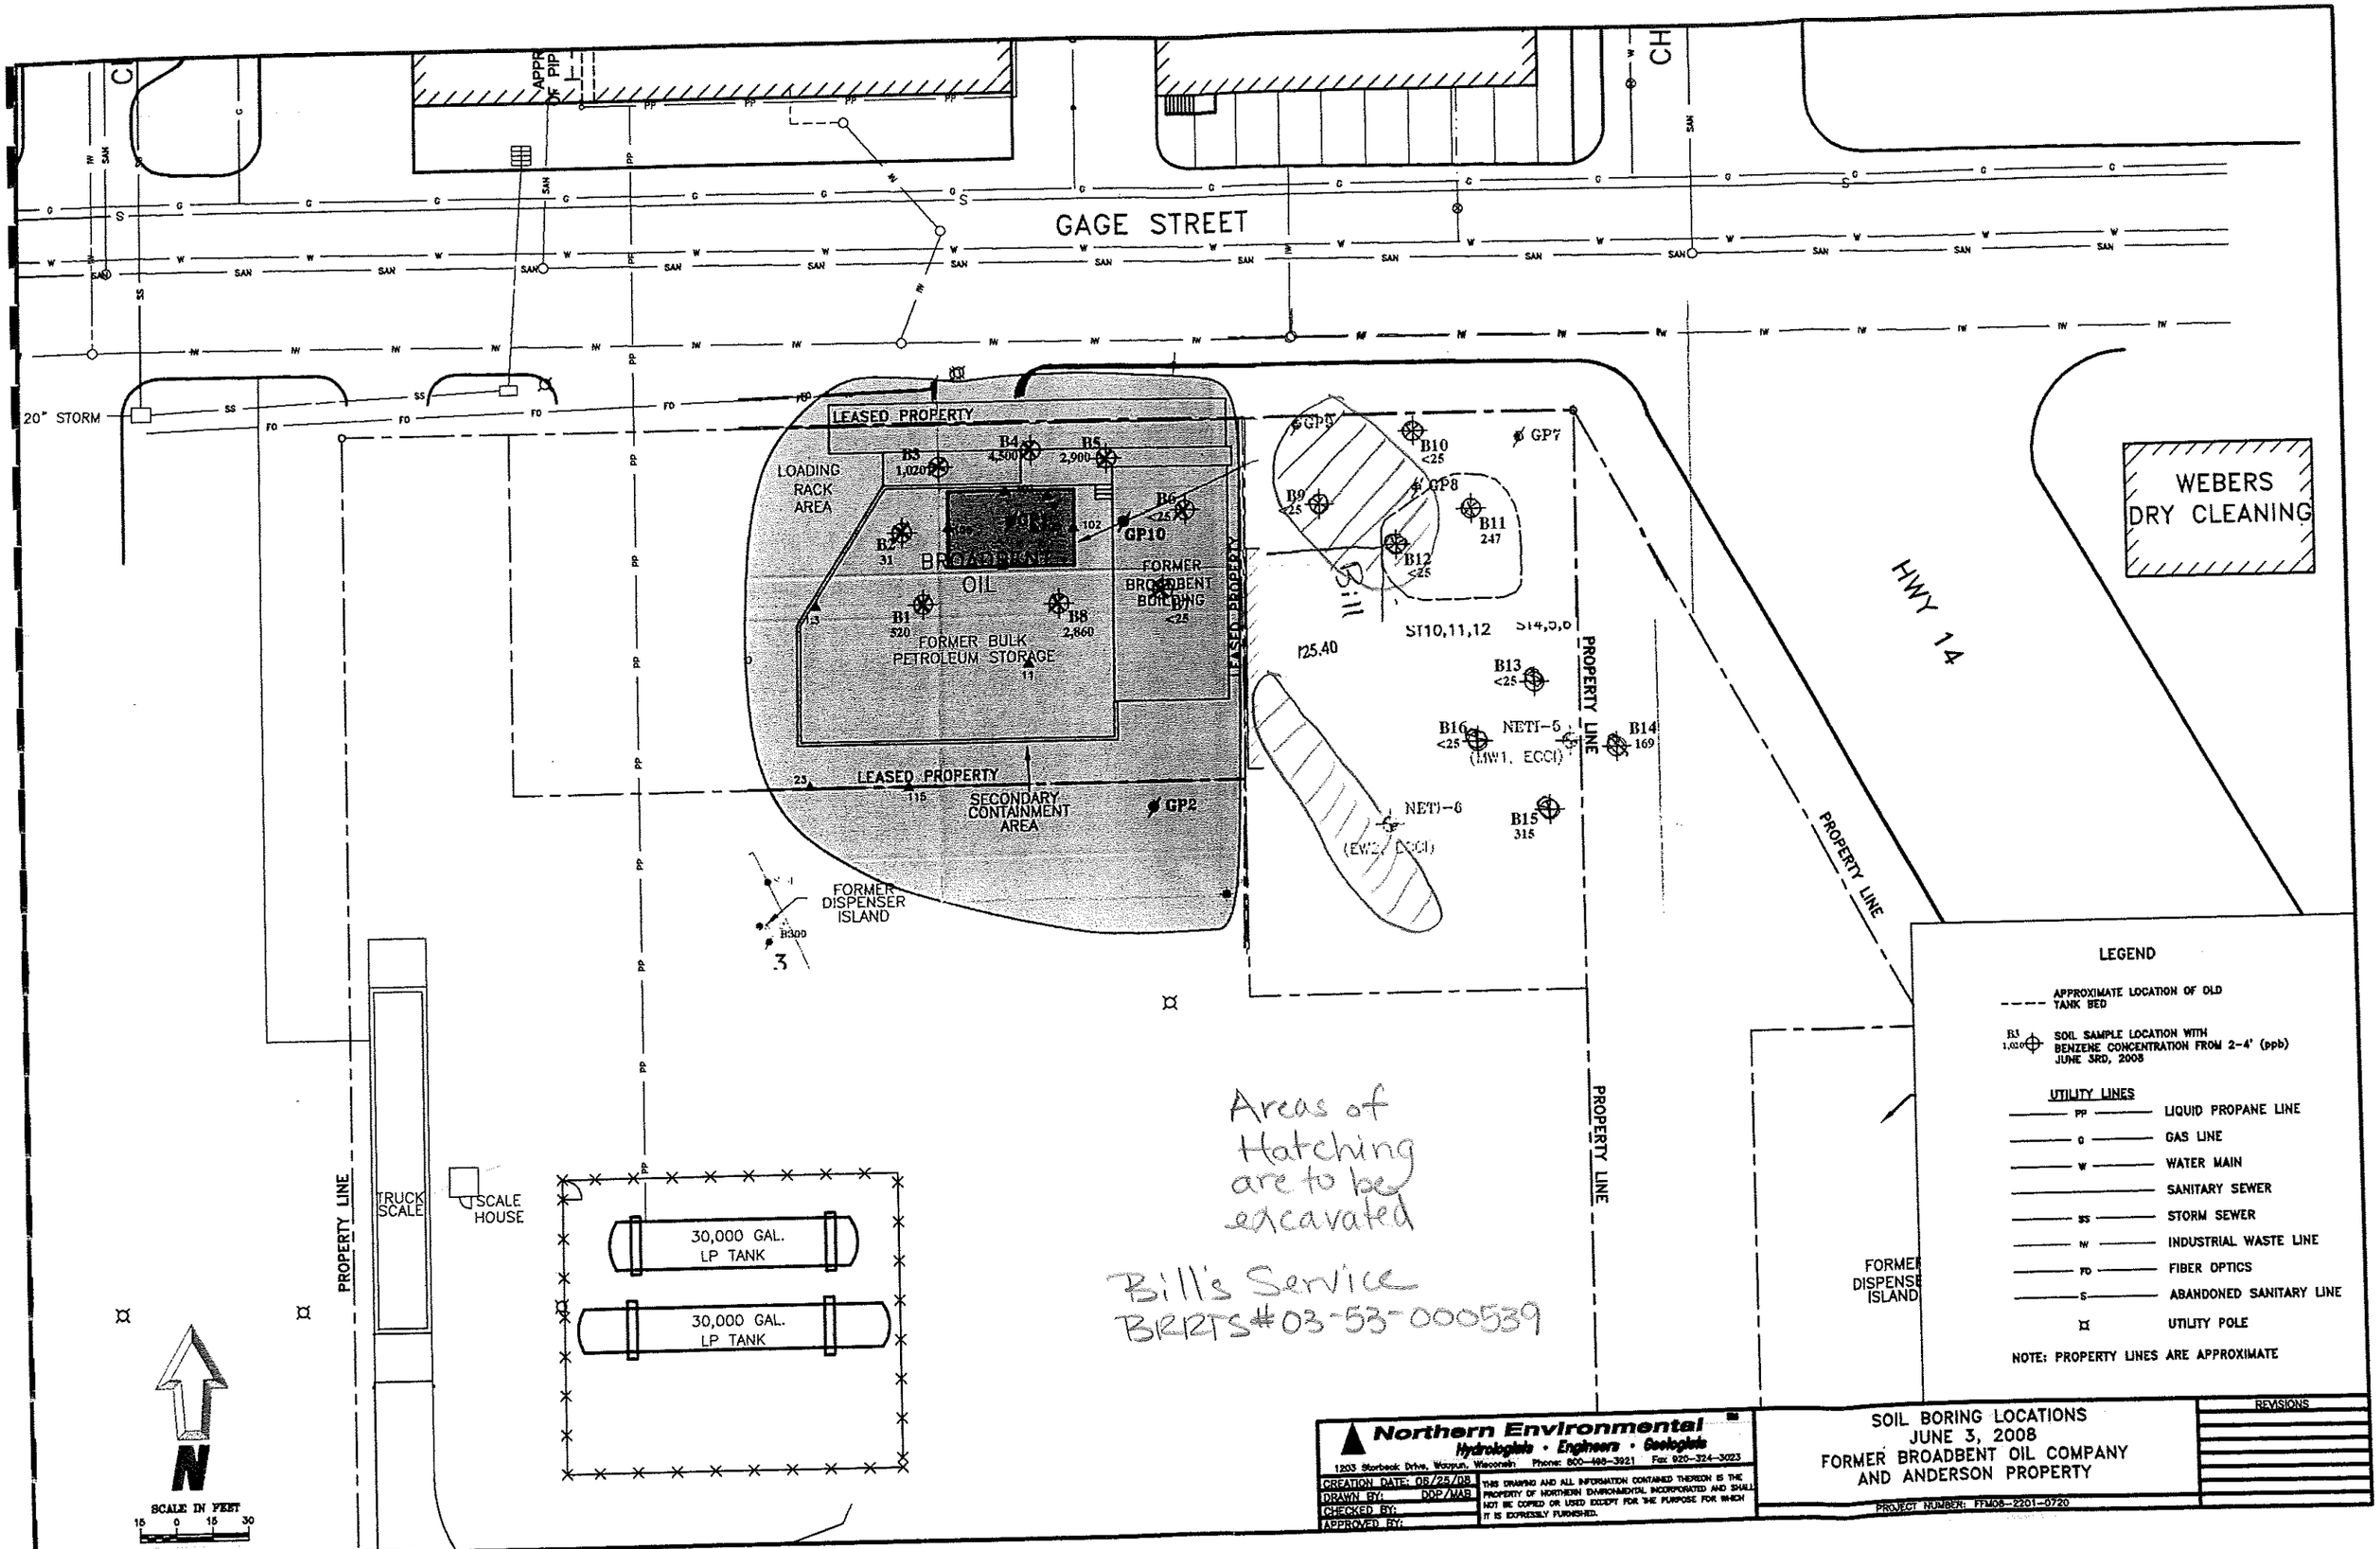
GAGE STREET
20" STORM
LEASED PROPERTY
LOADING RACK AREA
B3 1,020
B4 4,500
B5 2,900
B6 <25
GP10
B2 31
BROADBENT OIL
FORMER BROADBENT BUILDING
B7 <25
B1 520
B8 2,860
FORMER BULK PETROLEUM STORAGE
LEASED PROPERTY
SECONDARY CONTAINMENT AREA
GP2
FORMER DISPENSER ISLAND
B300
GP9
B10 <25
GP7
GP8
B9 <25
B11 247
B12 <25
Bill
ST10,11,12
125.40
B13 <25
B16 <25
NETI-5 (MW1, ECCI)
B14 169
NETI-6 (EW2, ECCI)
B15 315
PROPERTY LINE
HWY 14
WEBERS DRY CLEANING
TRUCK SCALE
SCALE HOUSE
30,000 GAL. LP TANK
30,000 GAL. LP TANK
FORMER DISPENSER ISLAND
N
SCALE IN FEET
15 0 15 30
LEGEND
APPROXIMATE LOCATION OF OLD TANK BED
B3 1,020 SOIL SAMPLE LOCATION WITH BENZENE CONCENTRATION FROM 2-4' (ppb) JUNE 3RD, 2008
UTILITY LINES
PP LIQUID PROPANE LINE
G GAS LINE
W WATER MAIN
SANITARY SEWER
SS STORM SEWER
IW INDUSTRIAL WASTE LINE
FO FIBER OPTICS
S ABANDONED SANITARY LINE
UTILITY POLE
NOTE: PROPERTY LINES ARE APPROXIMATE
Areas of Hatching are to be excavated
Bill's Service
BRRTS#03-53-000539
Northern Environmental
Hydrologists · Engineers · Geologists
1203 Storbeck Drive, Waupun, Wisconsin Phone: 800-498-3921 Fax 920-324-3023
CREATION DATE: 06/25/08
DRAWN BY: DDP/MAB
CHECKED BY:
APPROVED BY:
THIS DRAWING AND ALL INFORMATION CONTAINED THEREON IS THE PROPERTY OF NORTHERN ENVIRONMENTAL INCORPORATED AND SHALL NOT BE COPIED OR USED EXCEPT FOR THE PURPOSE FOR WHICH IT IS EXPRESSLY FURNISHED.
SOIL BORING LOCATIONS
JUNE 3, 2008
FORMER BROADBENT OIL COMPANY
AND ANDERSON PROPERTY
PROJECT NUMBER: FFM08-2201-0720
REVISIONS