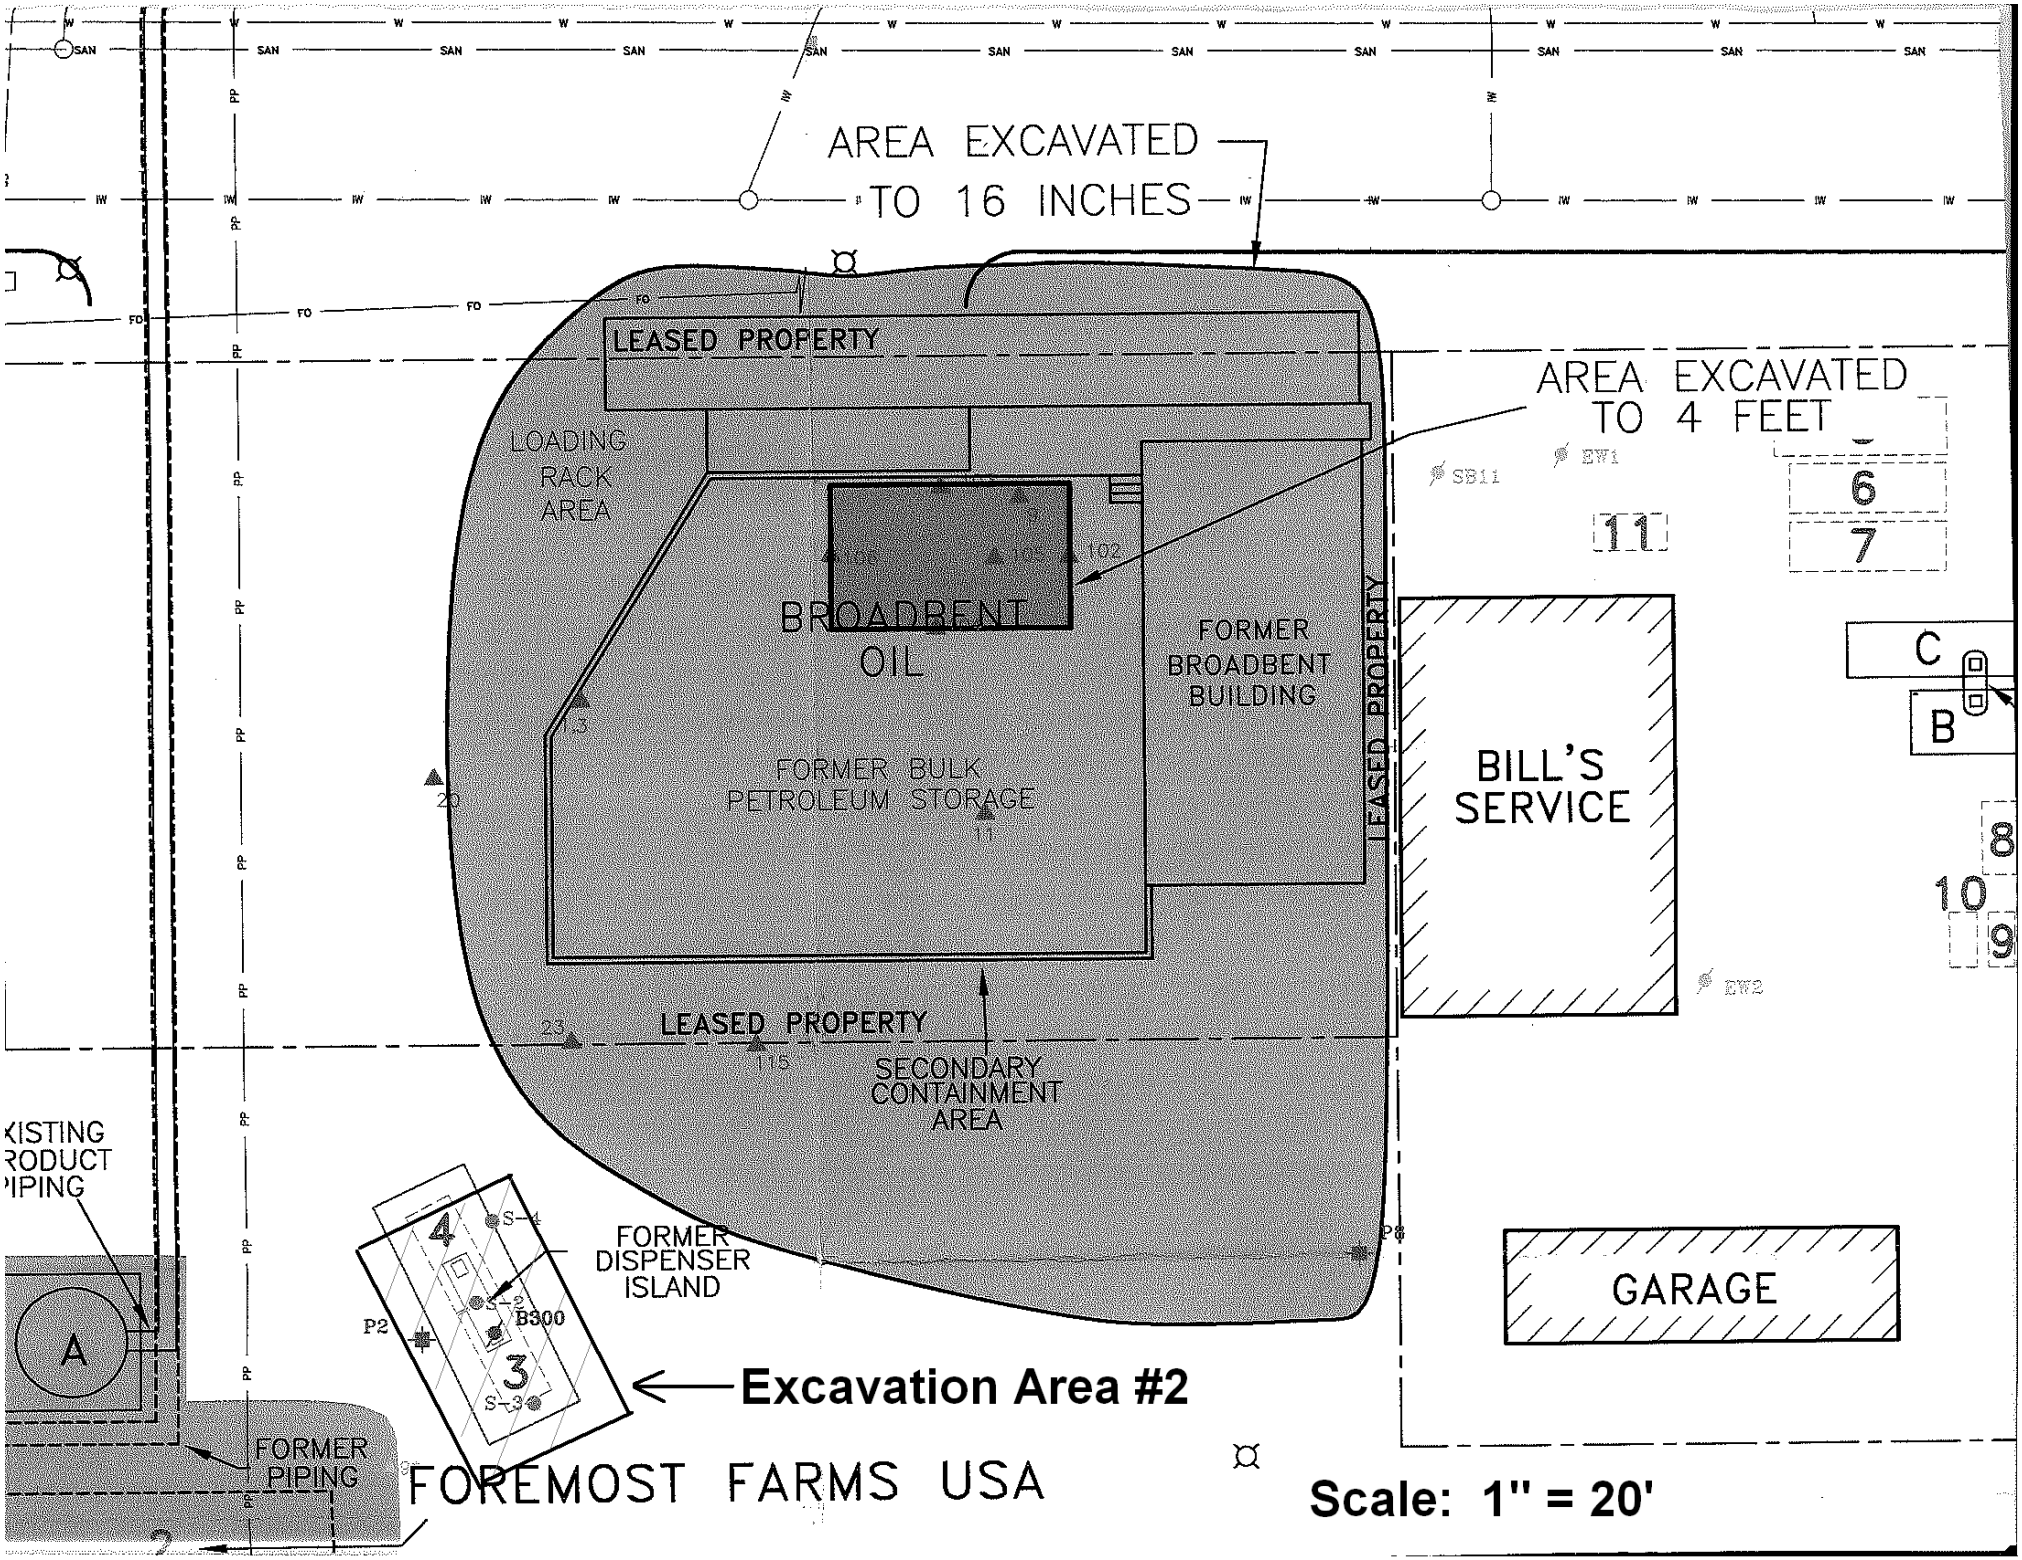
AREA EXCAVATED TO 16 INCHES
LEASED PROPERTY
LOADING RACK AREA
AREA EXCAVATED TO 4 FEET
BROADBENT OIL
FORMER BROADBENT BUILDING
FORMER BULK PETROLEUM STORAGE
LEASED PROPERTY
BILL'S SERVICE
LEASED PROPERTY
SECONDARY CONTAINMENT AREA
FORMER DISPENSER ISLAND
GARAGE
Excavation Area #2
FORMER PIPING
FOREMOST FARMS USA
Scale: 1" = 20'