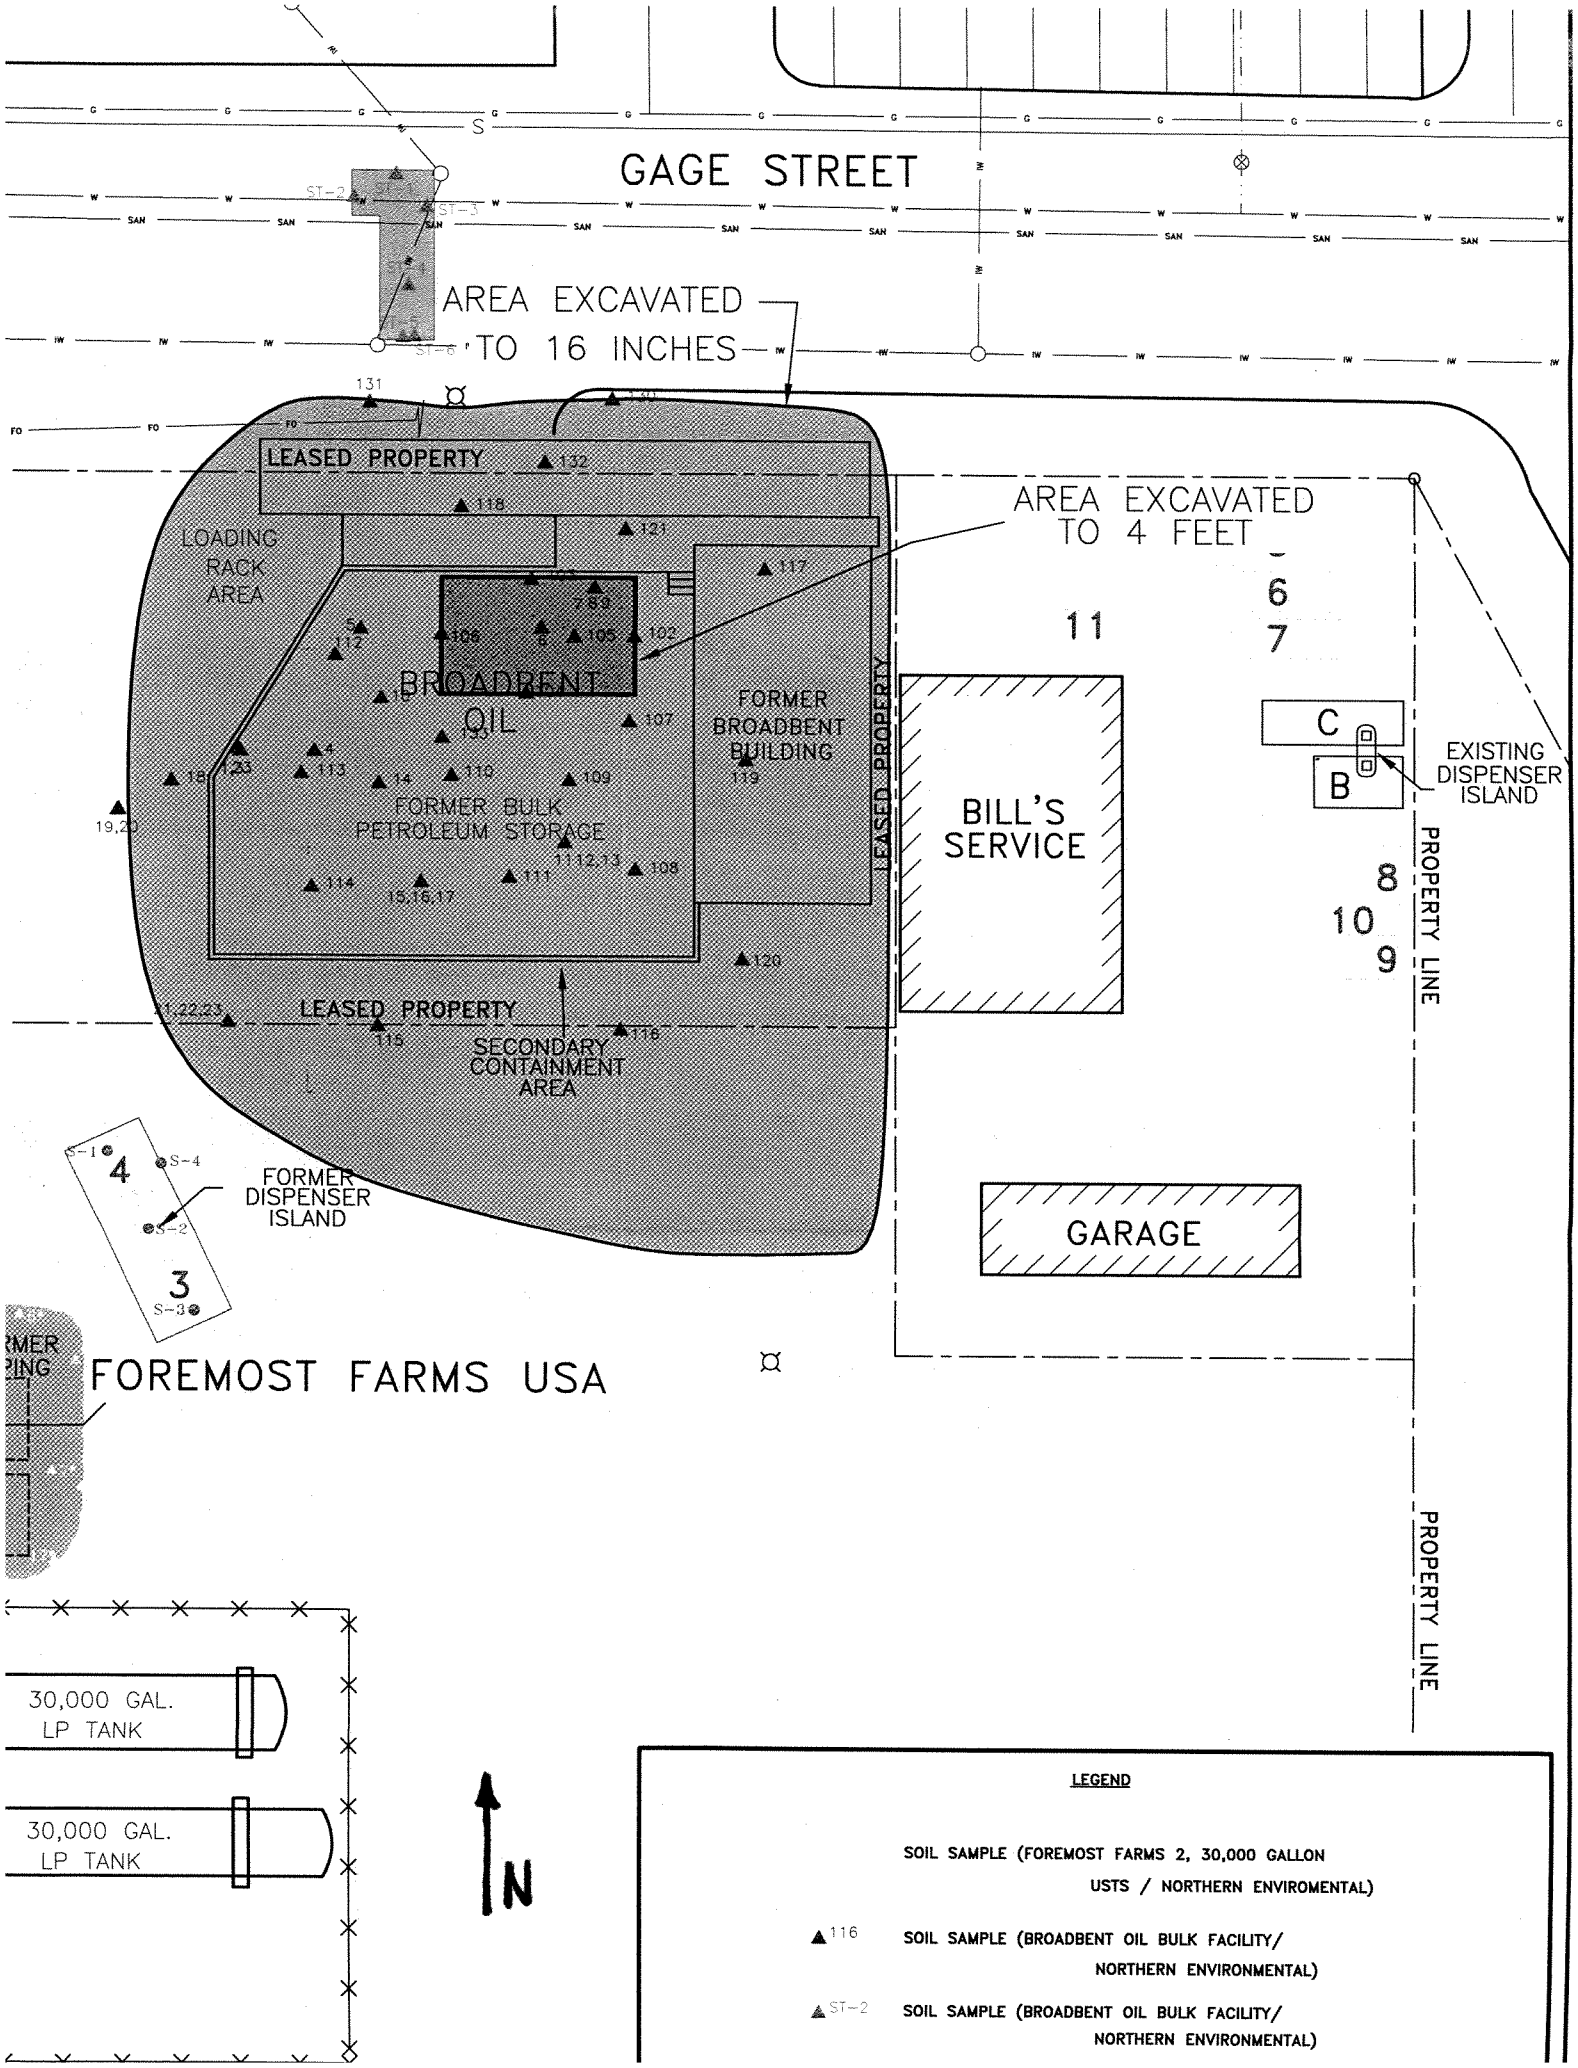
GAGE STREET
AREA EXCAVATED TO 16 INCHES
LEASED PROPERTY
LOADING RACK AREA
AREA EXCAVATED TO 4 FEET
BROADBENT OIL
FORMER BROADBENT BUILDING
FORMER BULK PETROLEUM STORAGE
LEASED PROPERTY
SECONDARY CONTAINMENT AREA
BILL'S SERVICE
EXISTING DISPENSER ISLAND
PROPERTY LINE
FORMER DISPENSER ISLAND
GARAGE
FOREMOST FARMS USA
30,000 GAL. LP TANK
30,000 GAL. LP TANK
N
LEGEND
SOIL SAMPLE (FOREMOST FARMS 2, 30,000 GALLON USTS / NORTHERN ENVIROMENTAL)
SOIL SAMPLE (BROADBENT OIL BULK FACILITY/ NORTHERN ENVIRONMENTAL)
SOIL SAMPLE (BROADBENT OIL BULK FACILITY/ NORTHERN ENVIRONMENTAL)