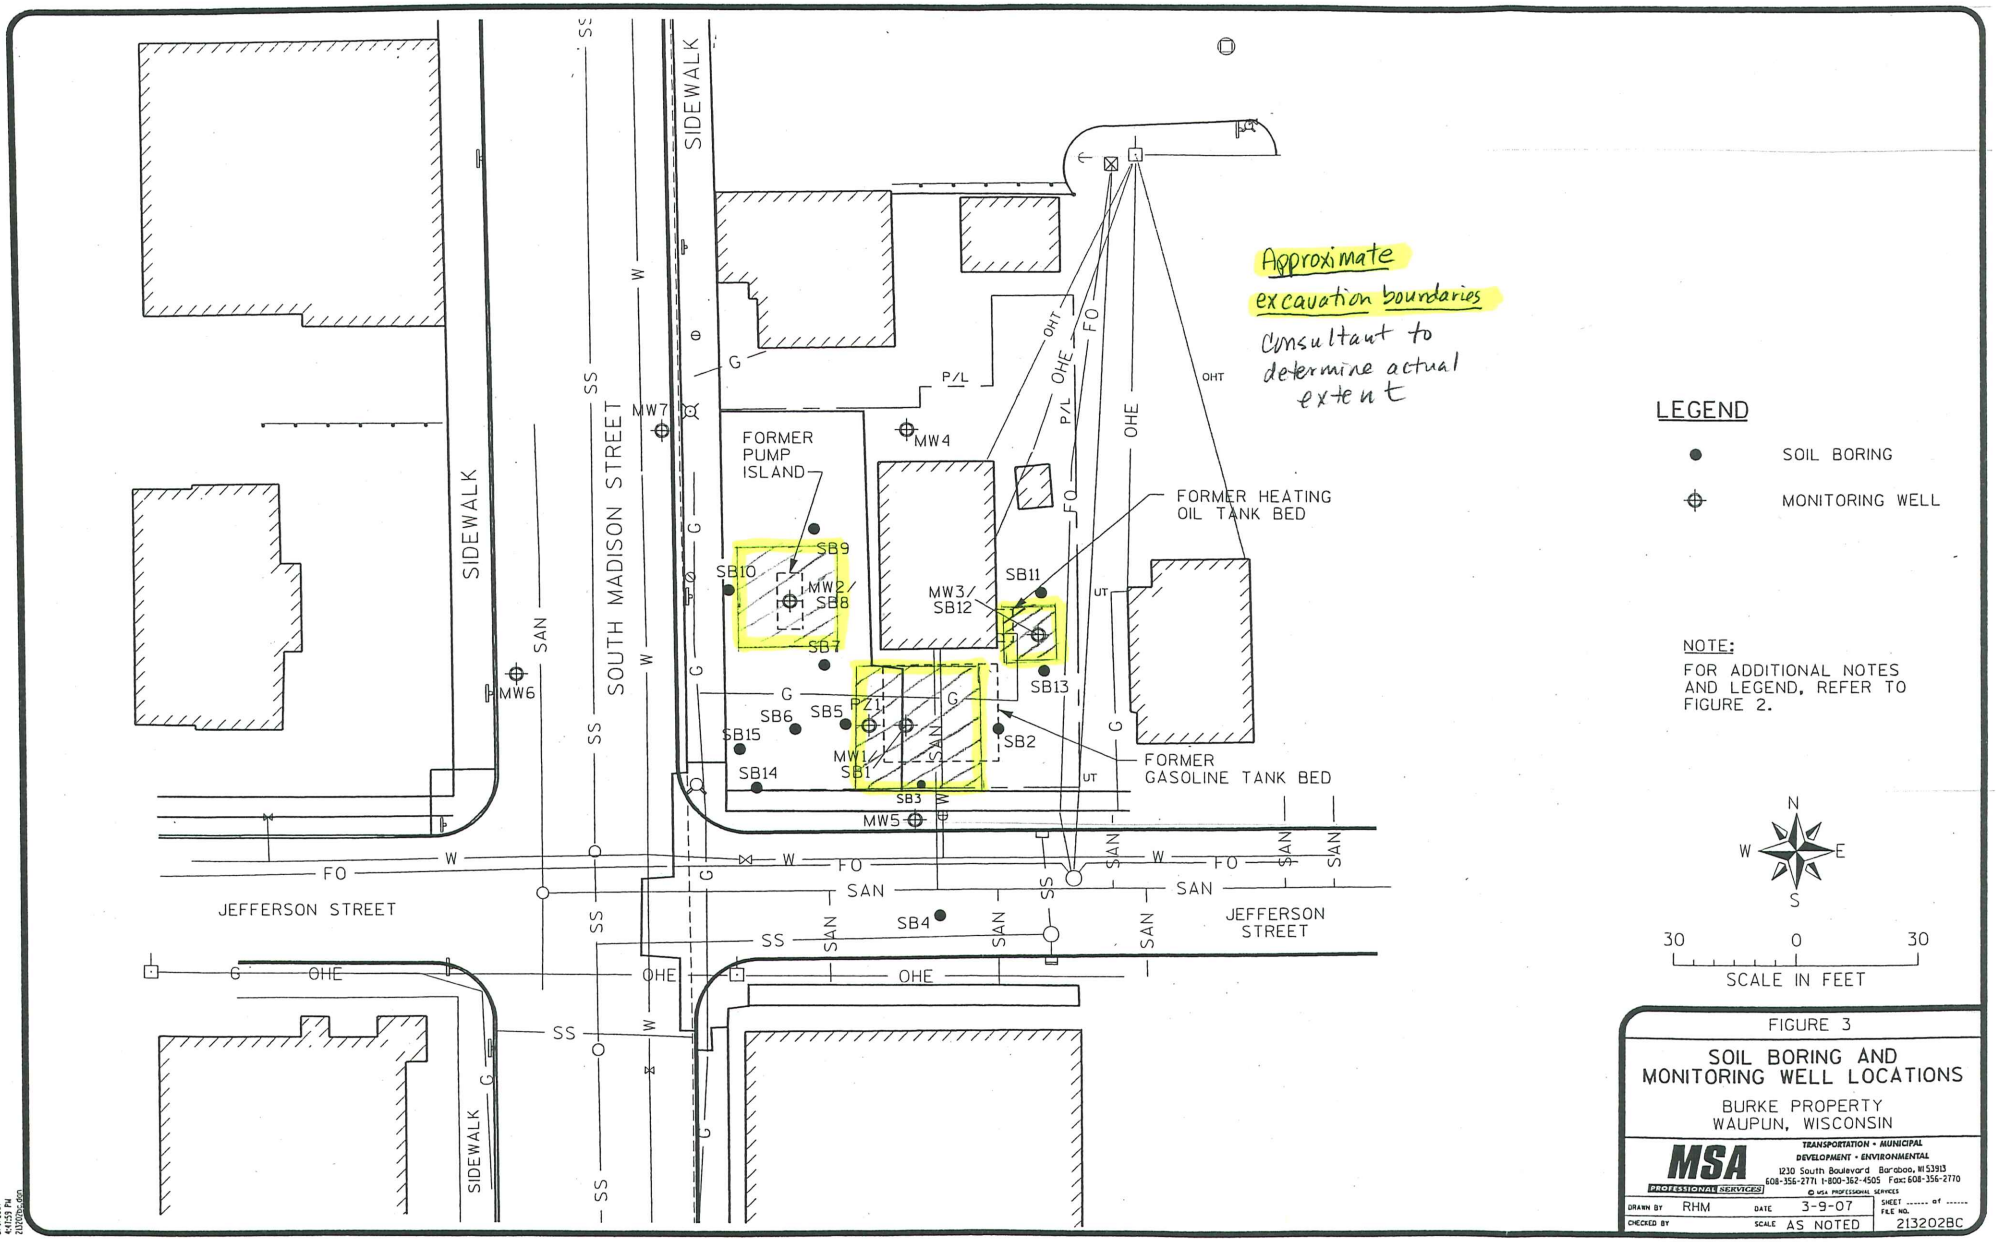

FIGURE 3

SOIL BORING AND MONITORING WELL LOCATIONS

BURKE PROPERTY
WAUPUN, WISCONSIN

MSA PROFESSIONAL SERVICES
TRANSPORTATION • MUNICIPAL
DEVELOPMENT • ENVIRONMENTAL
1230 South Boulevard Baraboo, WI 53913
608-356-2771 1-800-362-4505 Fax: 608-356-2770
© MSA PROFESSIONAL SERVICES

DRAWN BY RHM	DATE 3-9-07	SHEET ..... of	
CHECKED BY	SCALE AS NOTED	FILE NO. 213202BC	