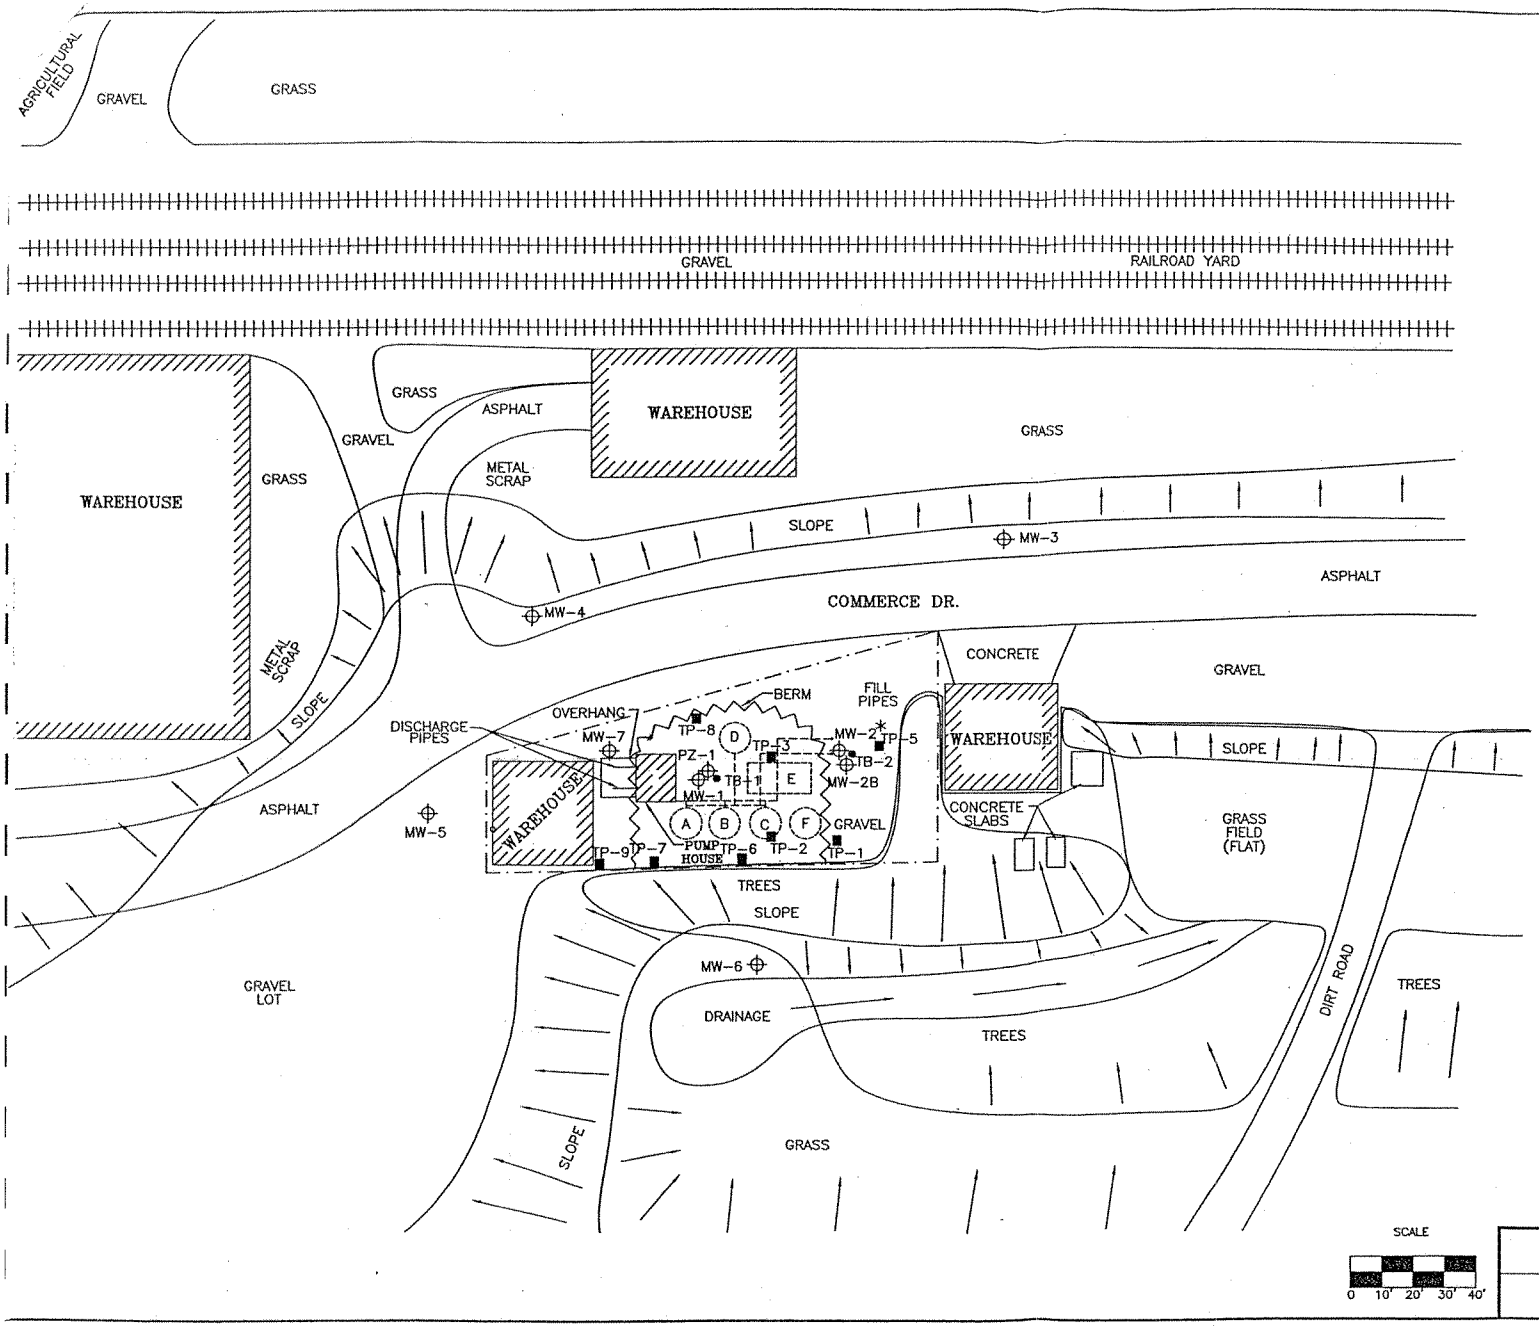

LEGEND

- APPROXIMATE PROPERTY BOUNDARY
- RAILROAD TRACKS
- MONITORING WELL LOCATION
- PIEZOMETER LOCATION
- TEST BORING
- ABANDONED MONITORING WELL
- TEST PIT

TANK LEGEND

- A 12,000-GALLON FUEL OIL AST (REMOVED)
- B 12,000-GALLON GASOLINE AST (REMOVED)
- C 12,000-GALLON GASOLINE AST (REMOVED)
- D 10,000-GALLON DIESEL FUEL AST (REMOVED)
- E 12,000-GALLON DIESEL FUEL AST (REMOVED)
- F 12,000-GALLON GASOLINE AST (REMOVED)

ENVIROGEN

COST EFFECTIVE LEADERSHIP FOR A CLEANER ENVIRONMENT

2835 North Grandview Blvd.
Pewaukee, Wisconsin 53072-0090

SOIL BORING AND MONITORING WELL LOCATIONS

CAINE PETROLEUM & EQUIPMENT SITE
REESEVILLE, WISCONSIN

FIGURE NO. 2

DRAWING NO.	DRAWN BY:	CHECKED BY:	APPROVED BY:	REVISIONS:	ENGINEER	DATE	ENGINEER	DATE
970713-04a	RRT	03/12/03						